


— RESIDENCE BOULCOTT STREET —


— FOR R. HANNAH ESQRE —

6155

SEP 3 1887
CITY ENGINEER
CITY OF BOSTON

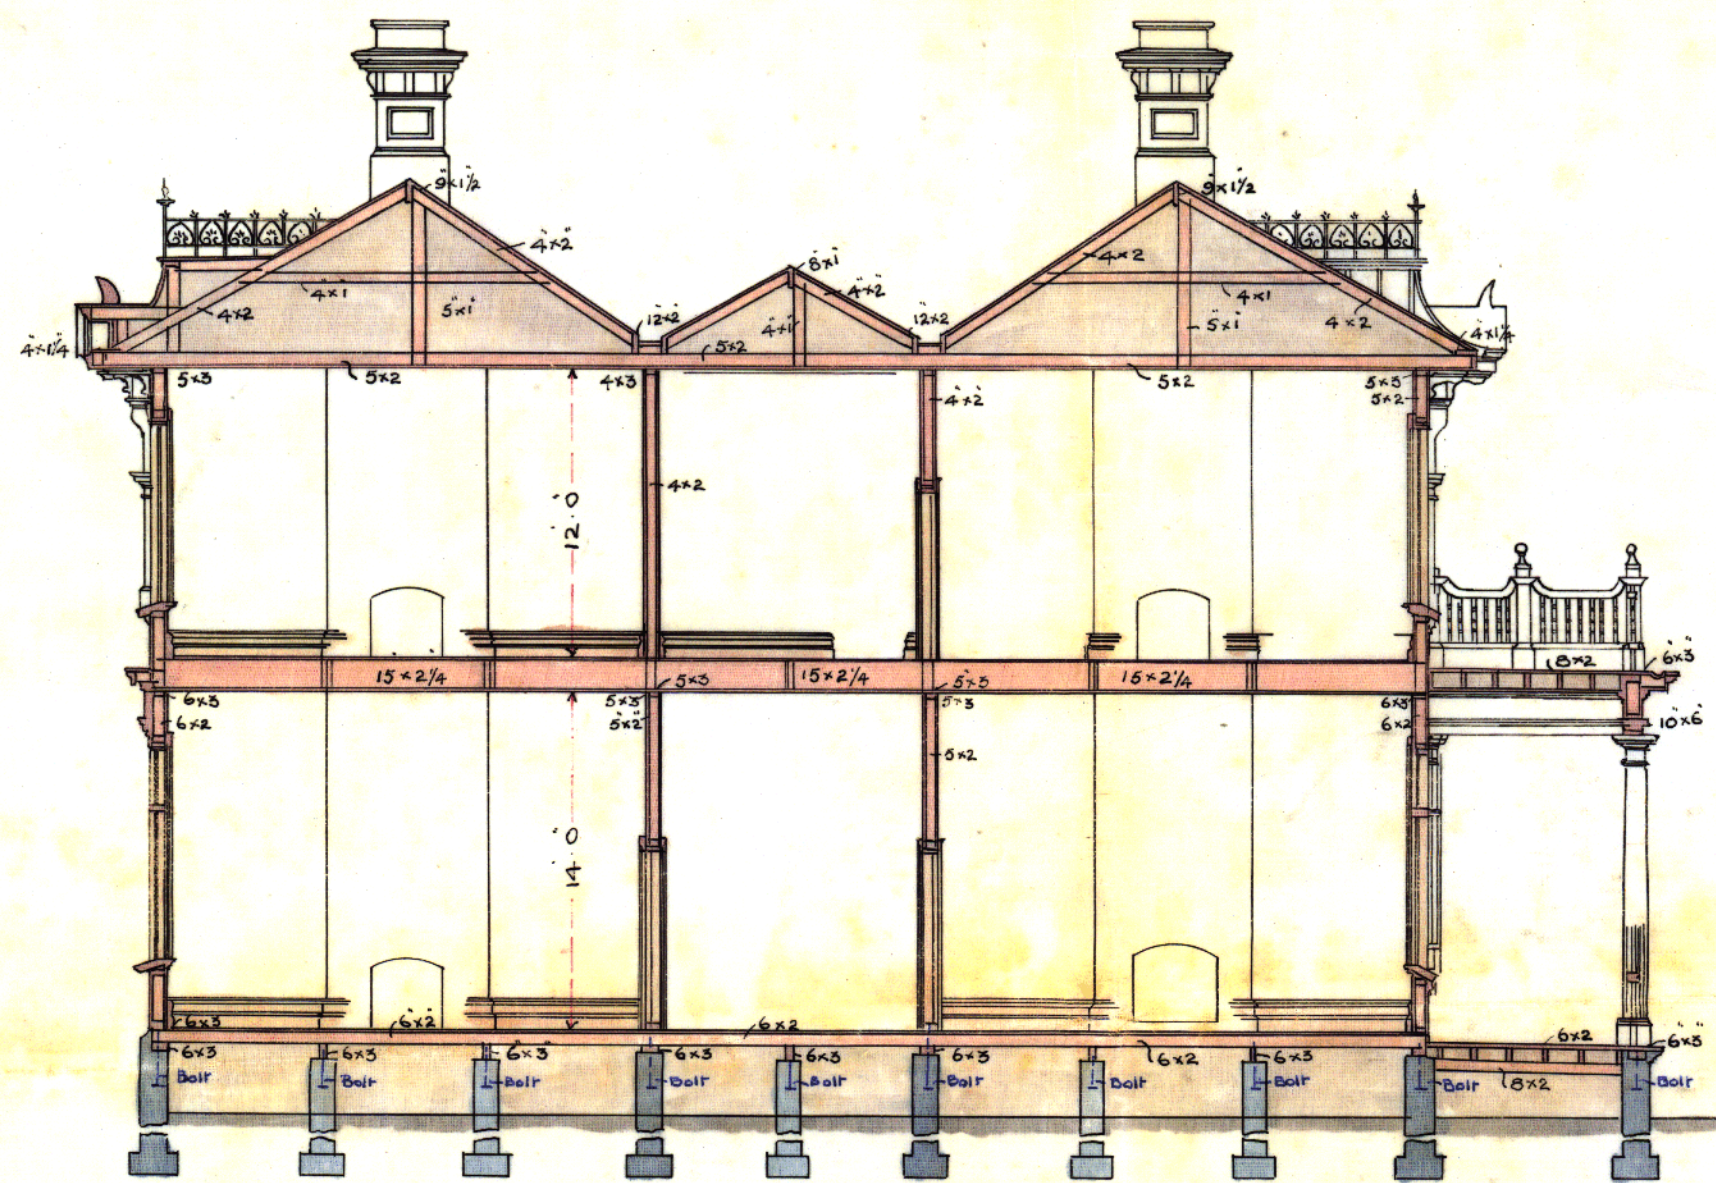

— CROSS SECTION —

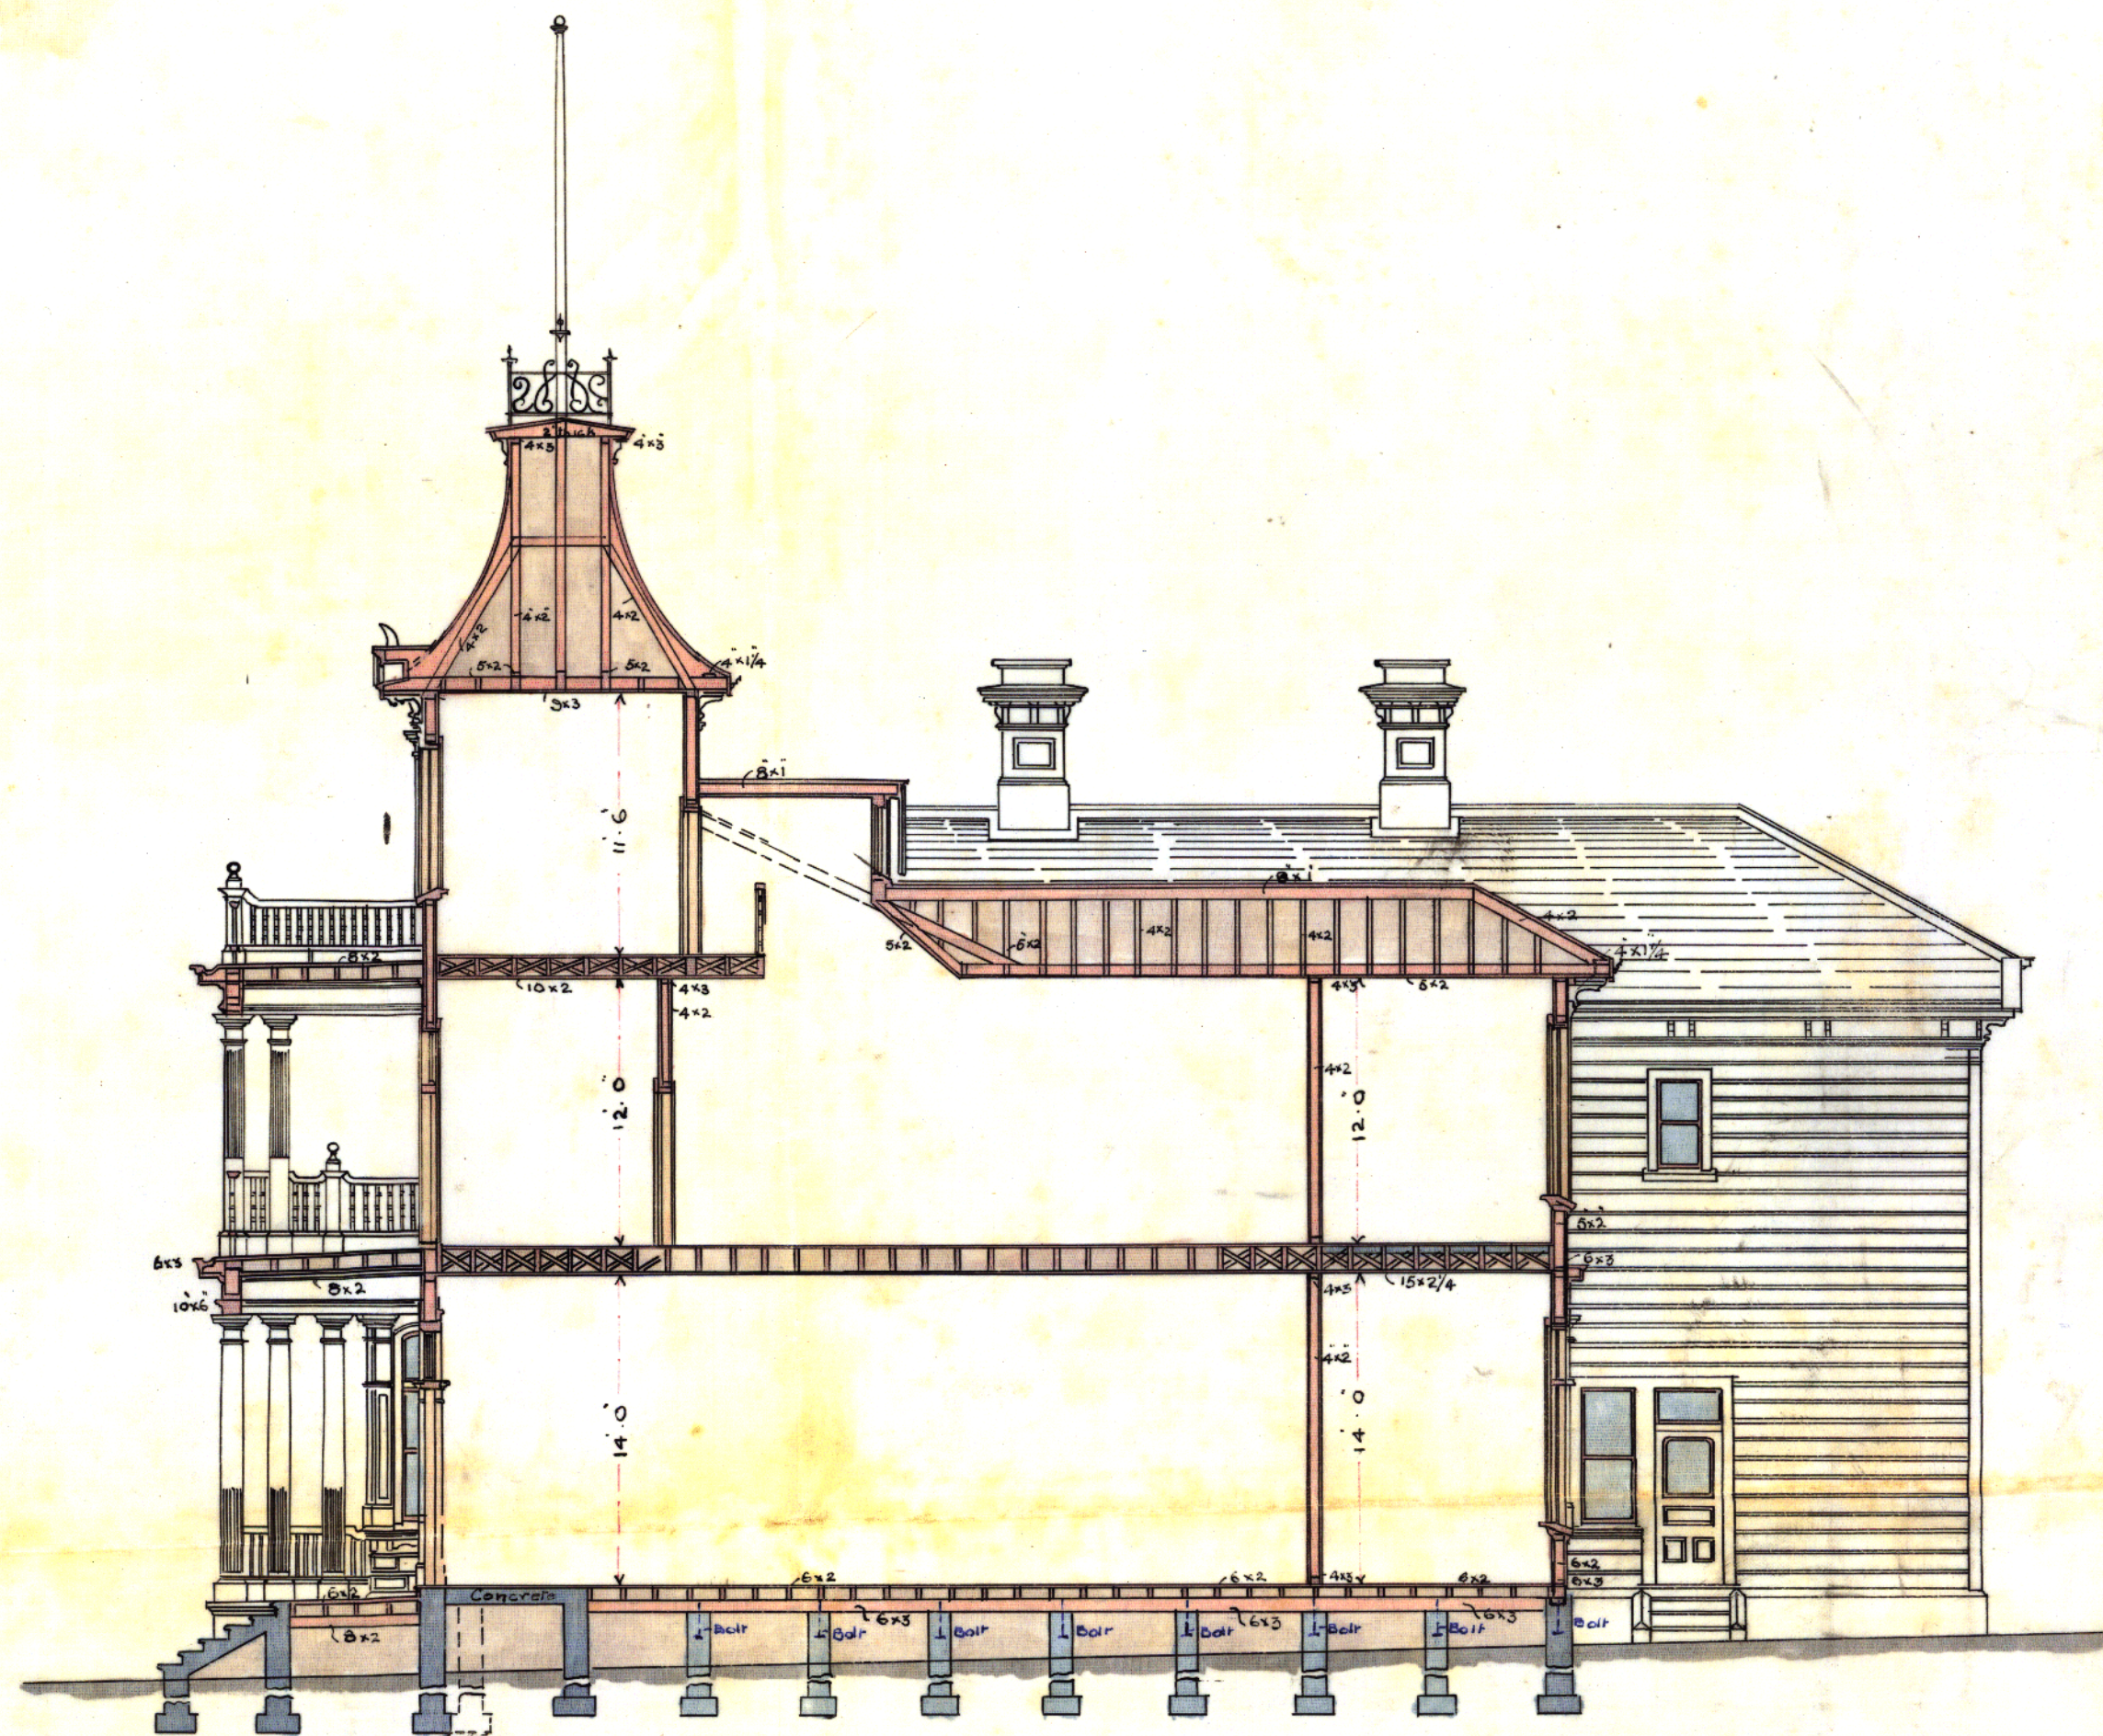

— LONG SECTION —

100-2213: III. 5 2000

— Scale Eight Feet to an Inch —


— THOS. FAENBATT, R.E.S.A. & SON —
— Architect —

6155


RESIDENCE BOULCOTT STREET

FOR R. HANNAH ESQ^{RE}


CITY COUNCIL
SEP 1892
CITY ENGINEER

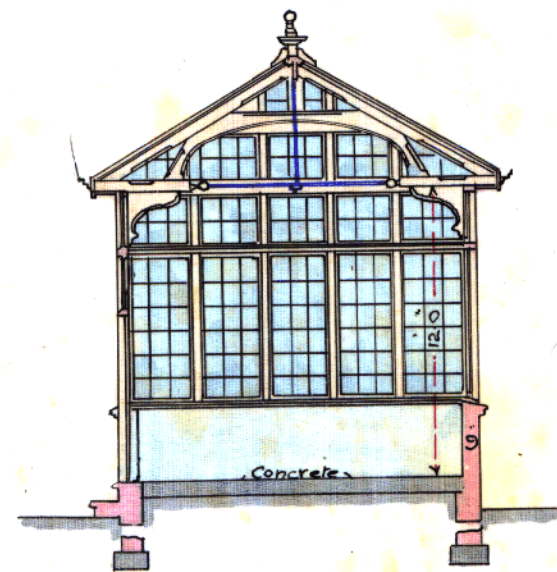

SECTION OF CONSERVATORY

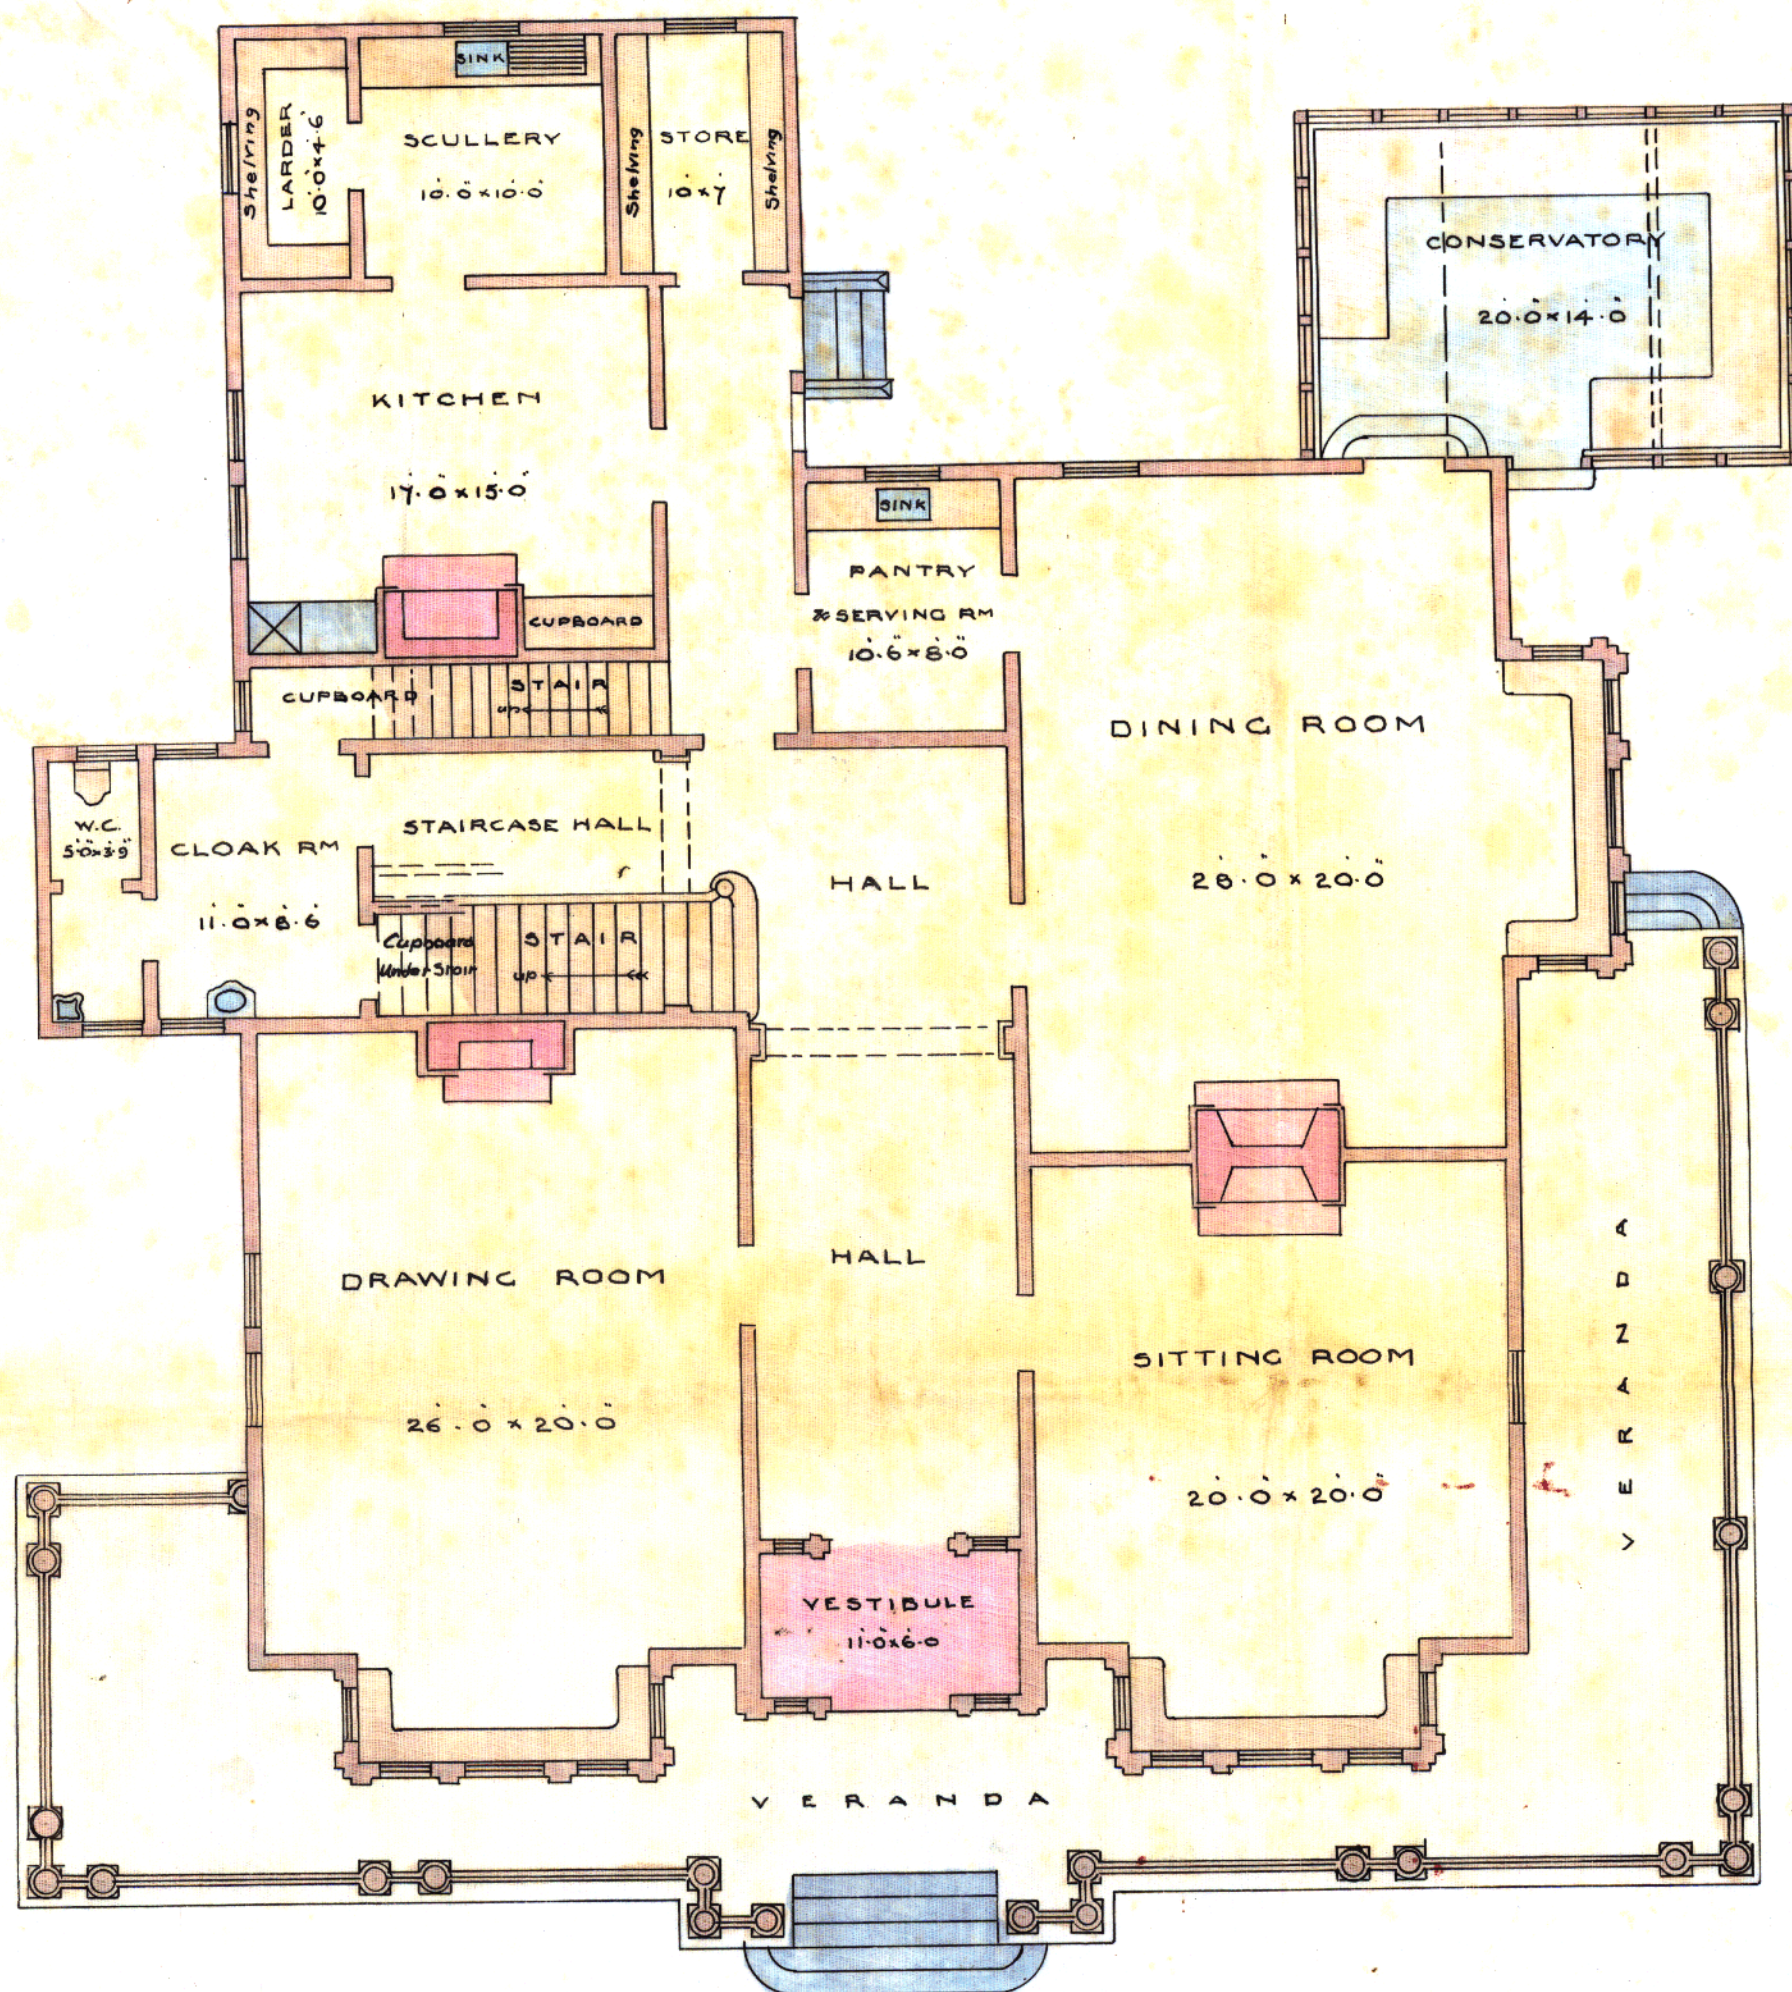

GROUND FLOOR PLAN

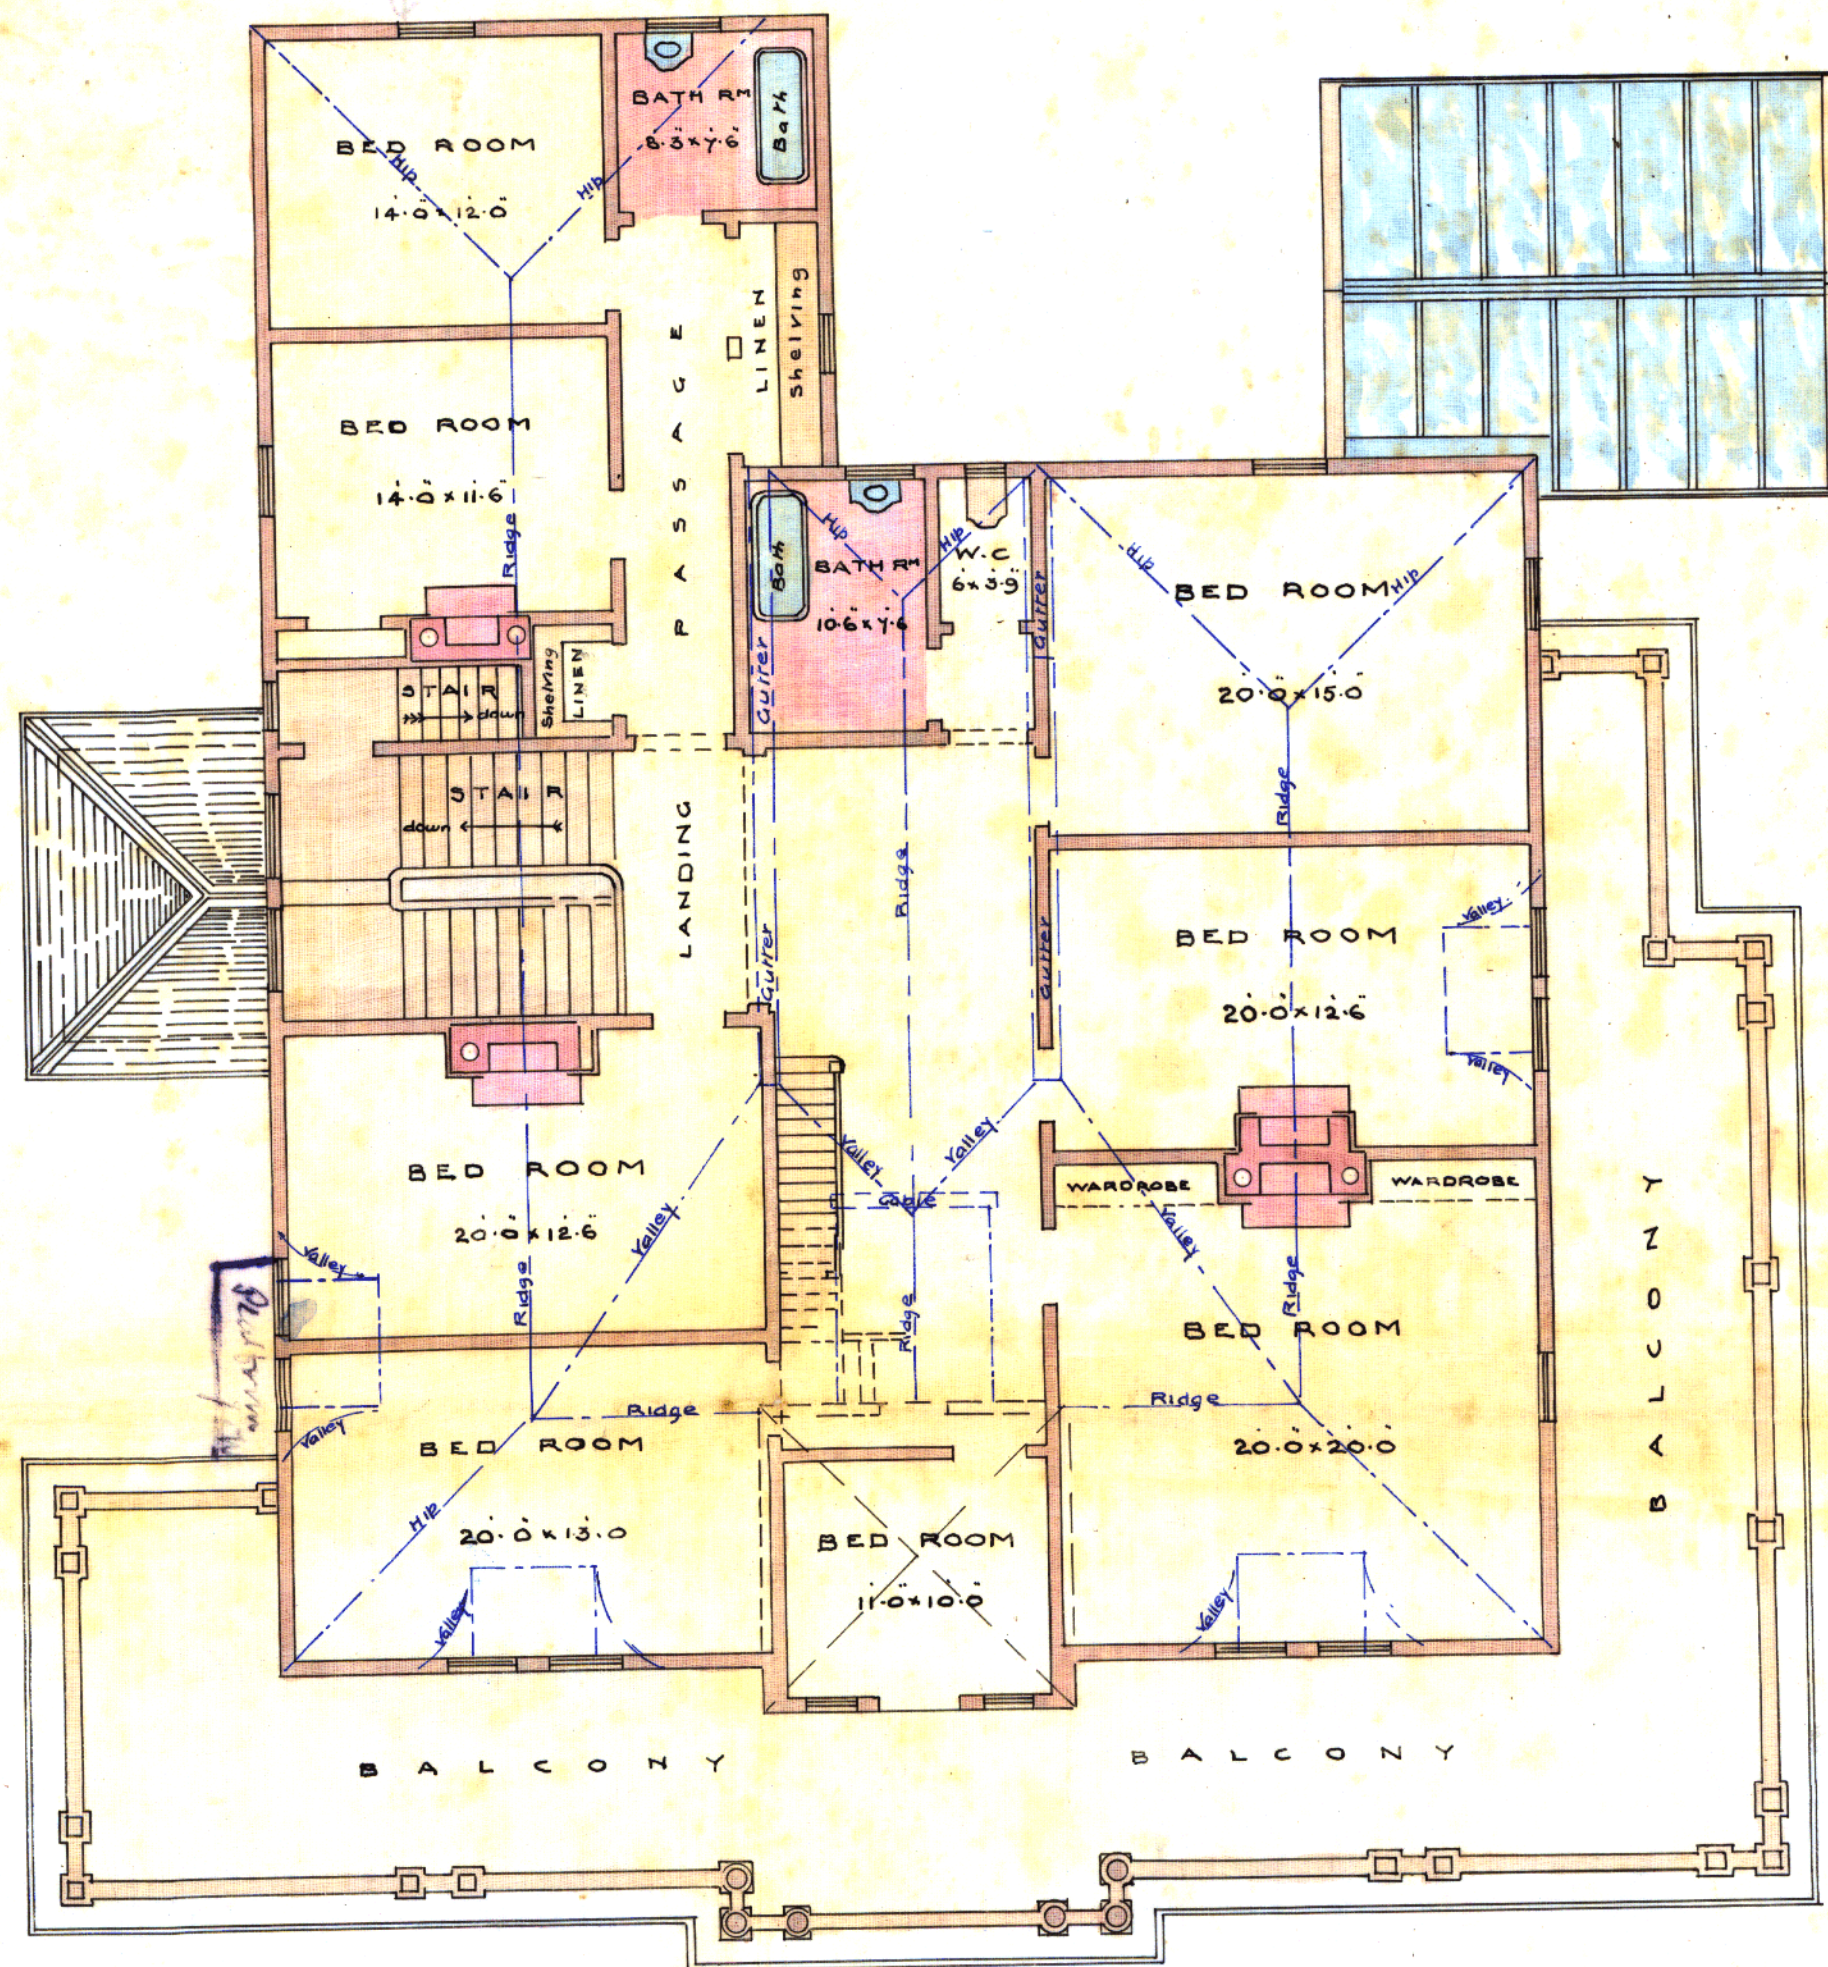

FIRST FLOOR PLAN

Scale Eight Feet to an Inch


500-213-111, 2200

Thos. Turnbull, R.E.S.A. & Son
Architects


R. Hannah Esq's Residence. Boulcott Street.
Amended Proposed additional Billiard & Bedrooms.

Scale 8 feet to 1 inch.

Thos Turnbull & Son
Architects

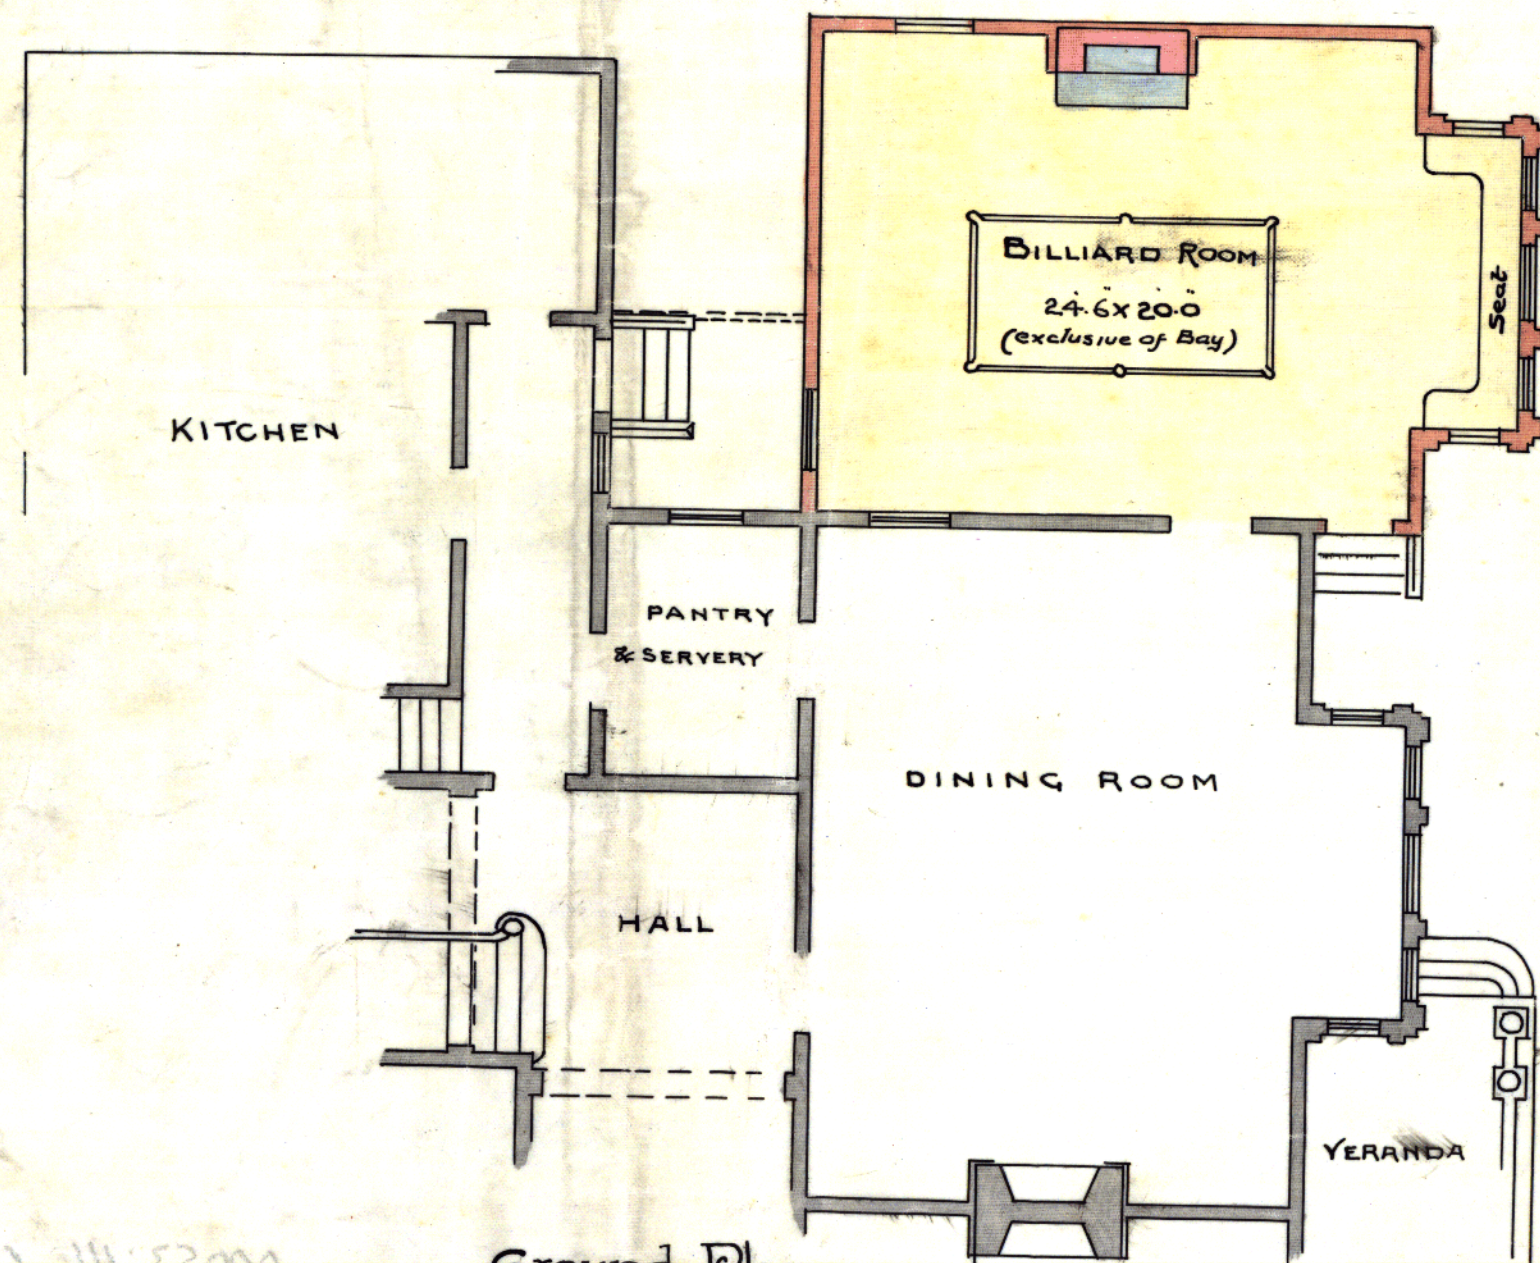

Ground Plan.

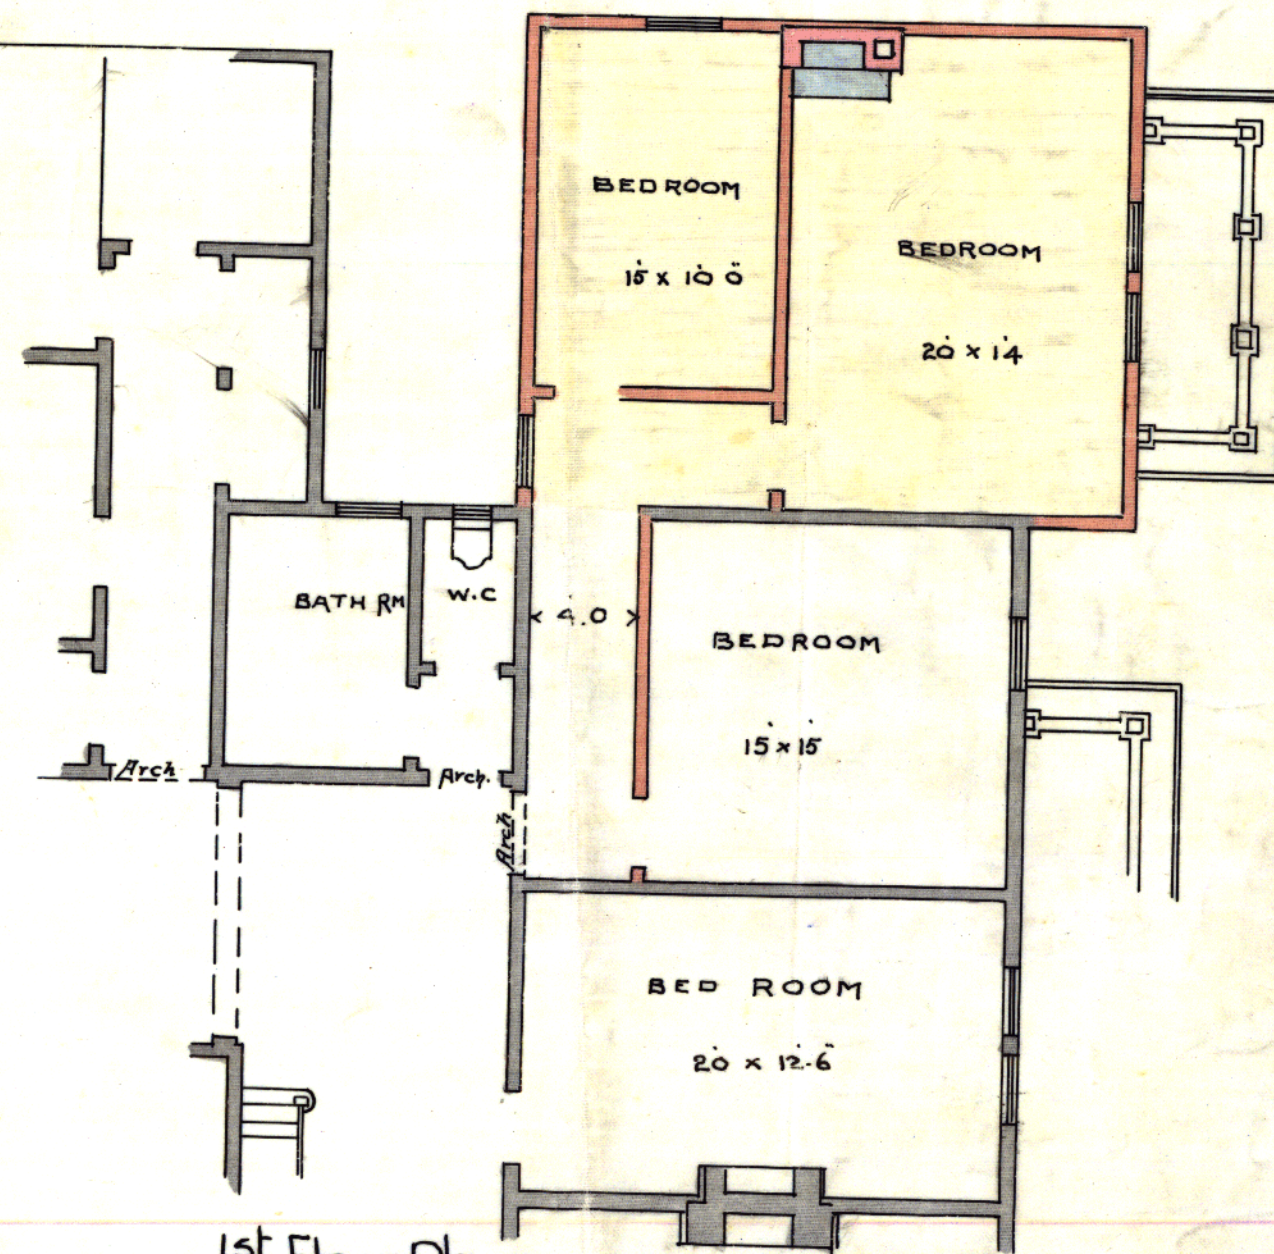

1st Floor Plan.


200-2213 14-22000

- STABLE &c TO RESIDENCE -


- BOULCOTT STREET -

FOR R. HANNAH ESQ^{RE}


AMENDED
STABLE PLAN

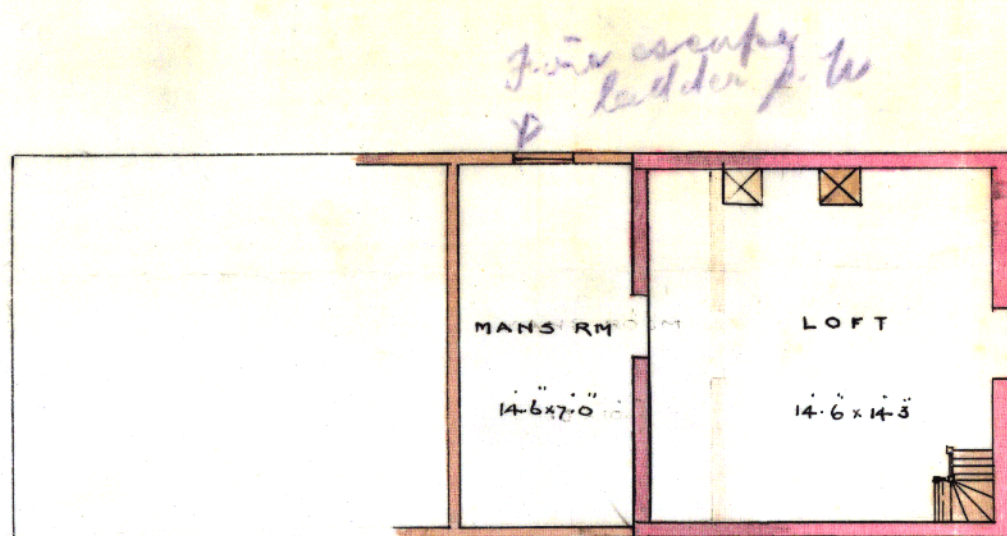

- 1ST FLOOR PLAN -

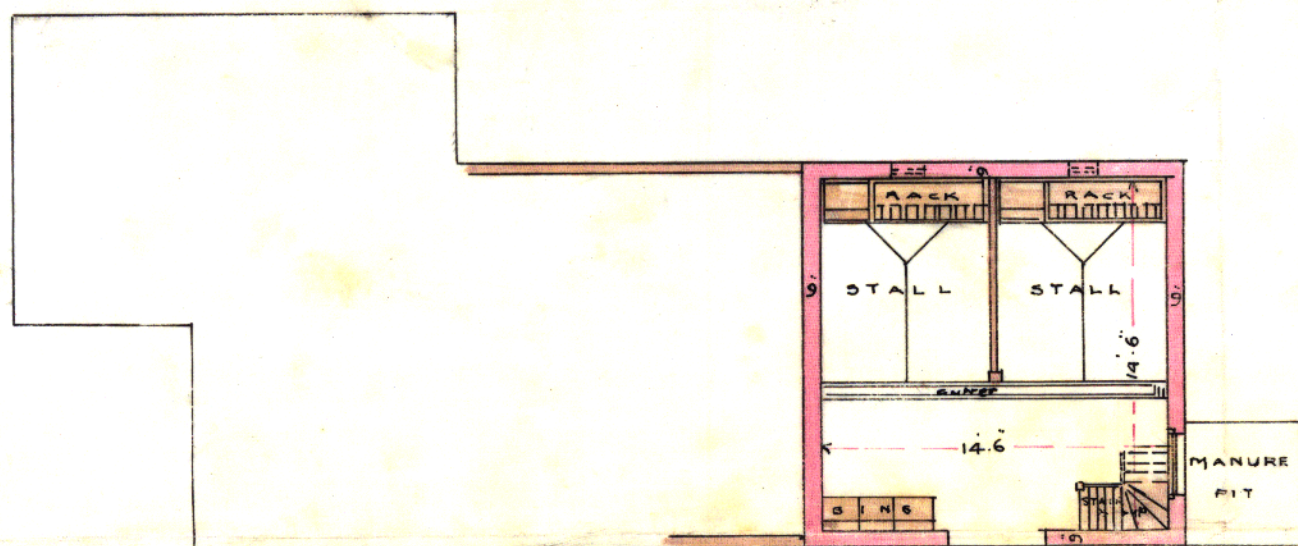

- GROUND FLOOR PLAN -

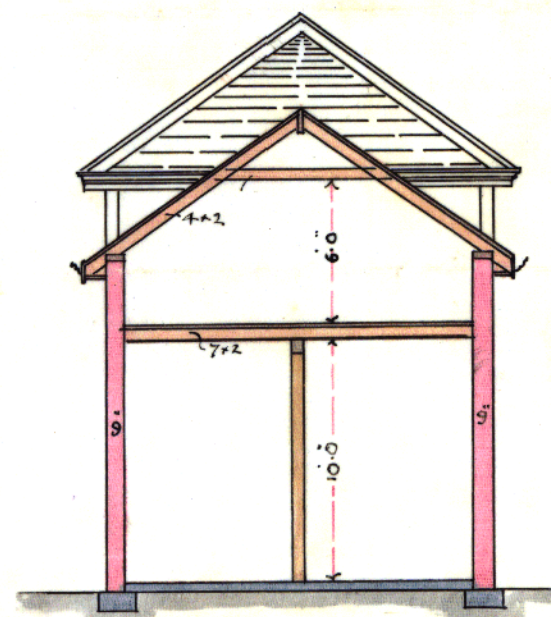

- SECTION -

Scale Eight Feet to an Inch -

- Thos Farnball L.R.L.B.A. & Son -
- Architects -


400-2213-111 27000

- STABLE & TO RESIDENCE -


- BOULCOTT STREET -

- FOR R. HANNAH ESQ^{RE} -


RECEIVED
CITY COUNCIL
SEP 22 1904
CITY ENGINEER
DEPT

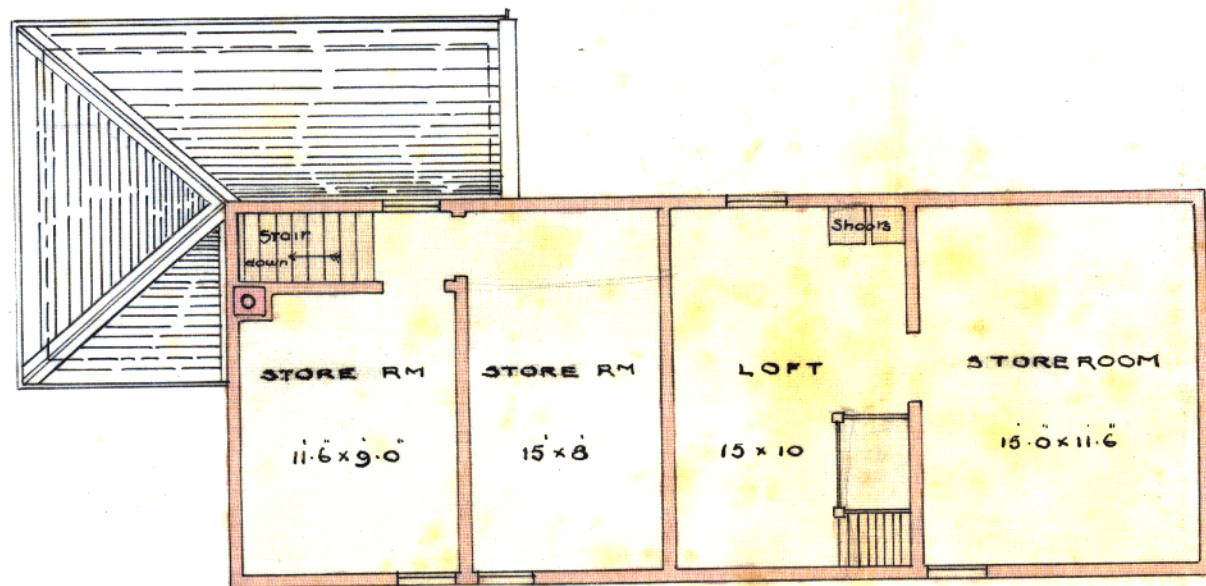

- 1ST FLOOR PLAN -

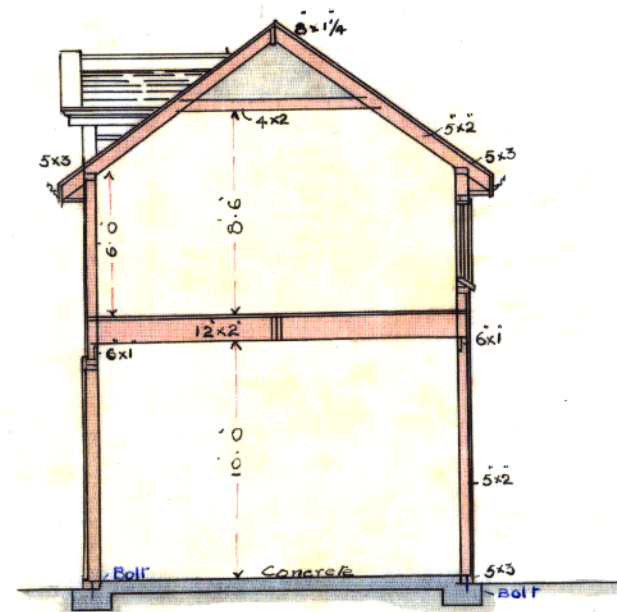

- SECTION -

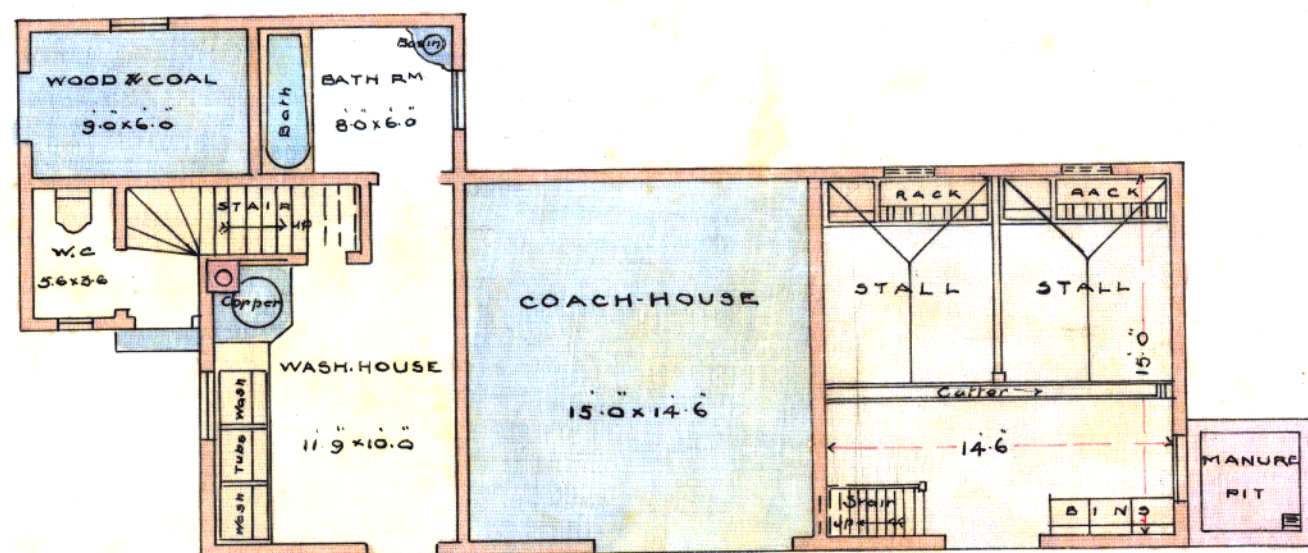

- GROUND FLOOR PLAN -

200-2210: M.E.C.000

- Scale Eight Feet to an Inch -

- THOS TURNBULL & SONS -
- ARCHITECTS -