






WELLINGTON CITY COUNCIL  
ENVIRONMENT  
28 JUN 1995  
RECEIVED  
WAKEFIELD ST. WELLINGTON

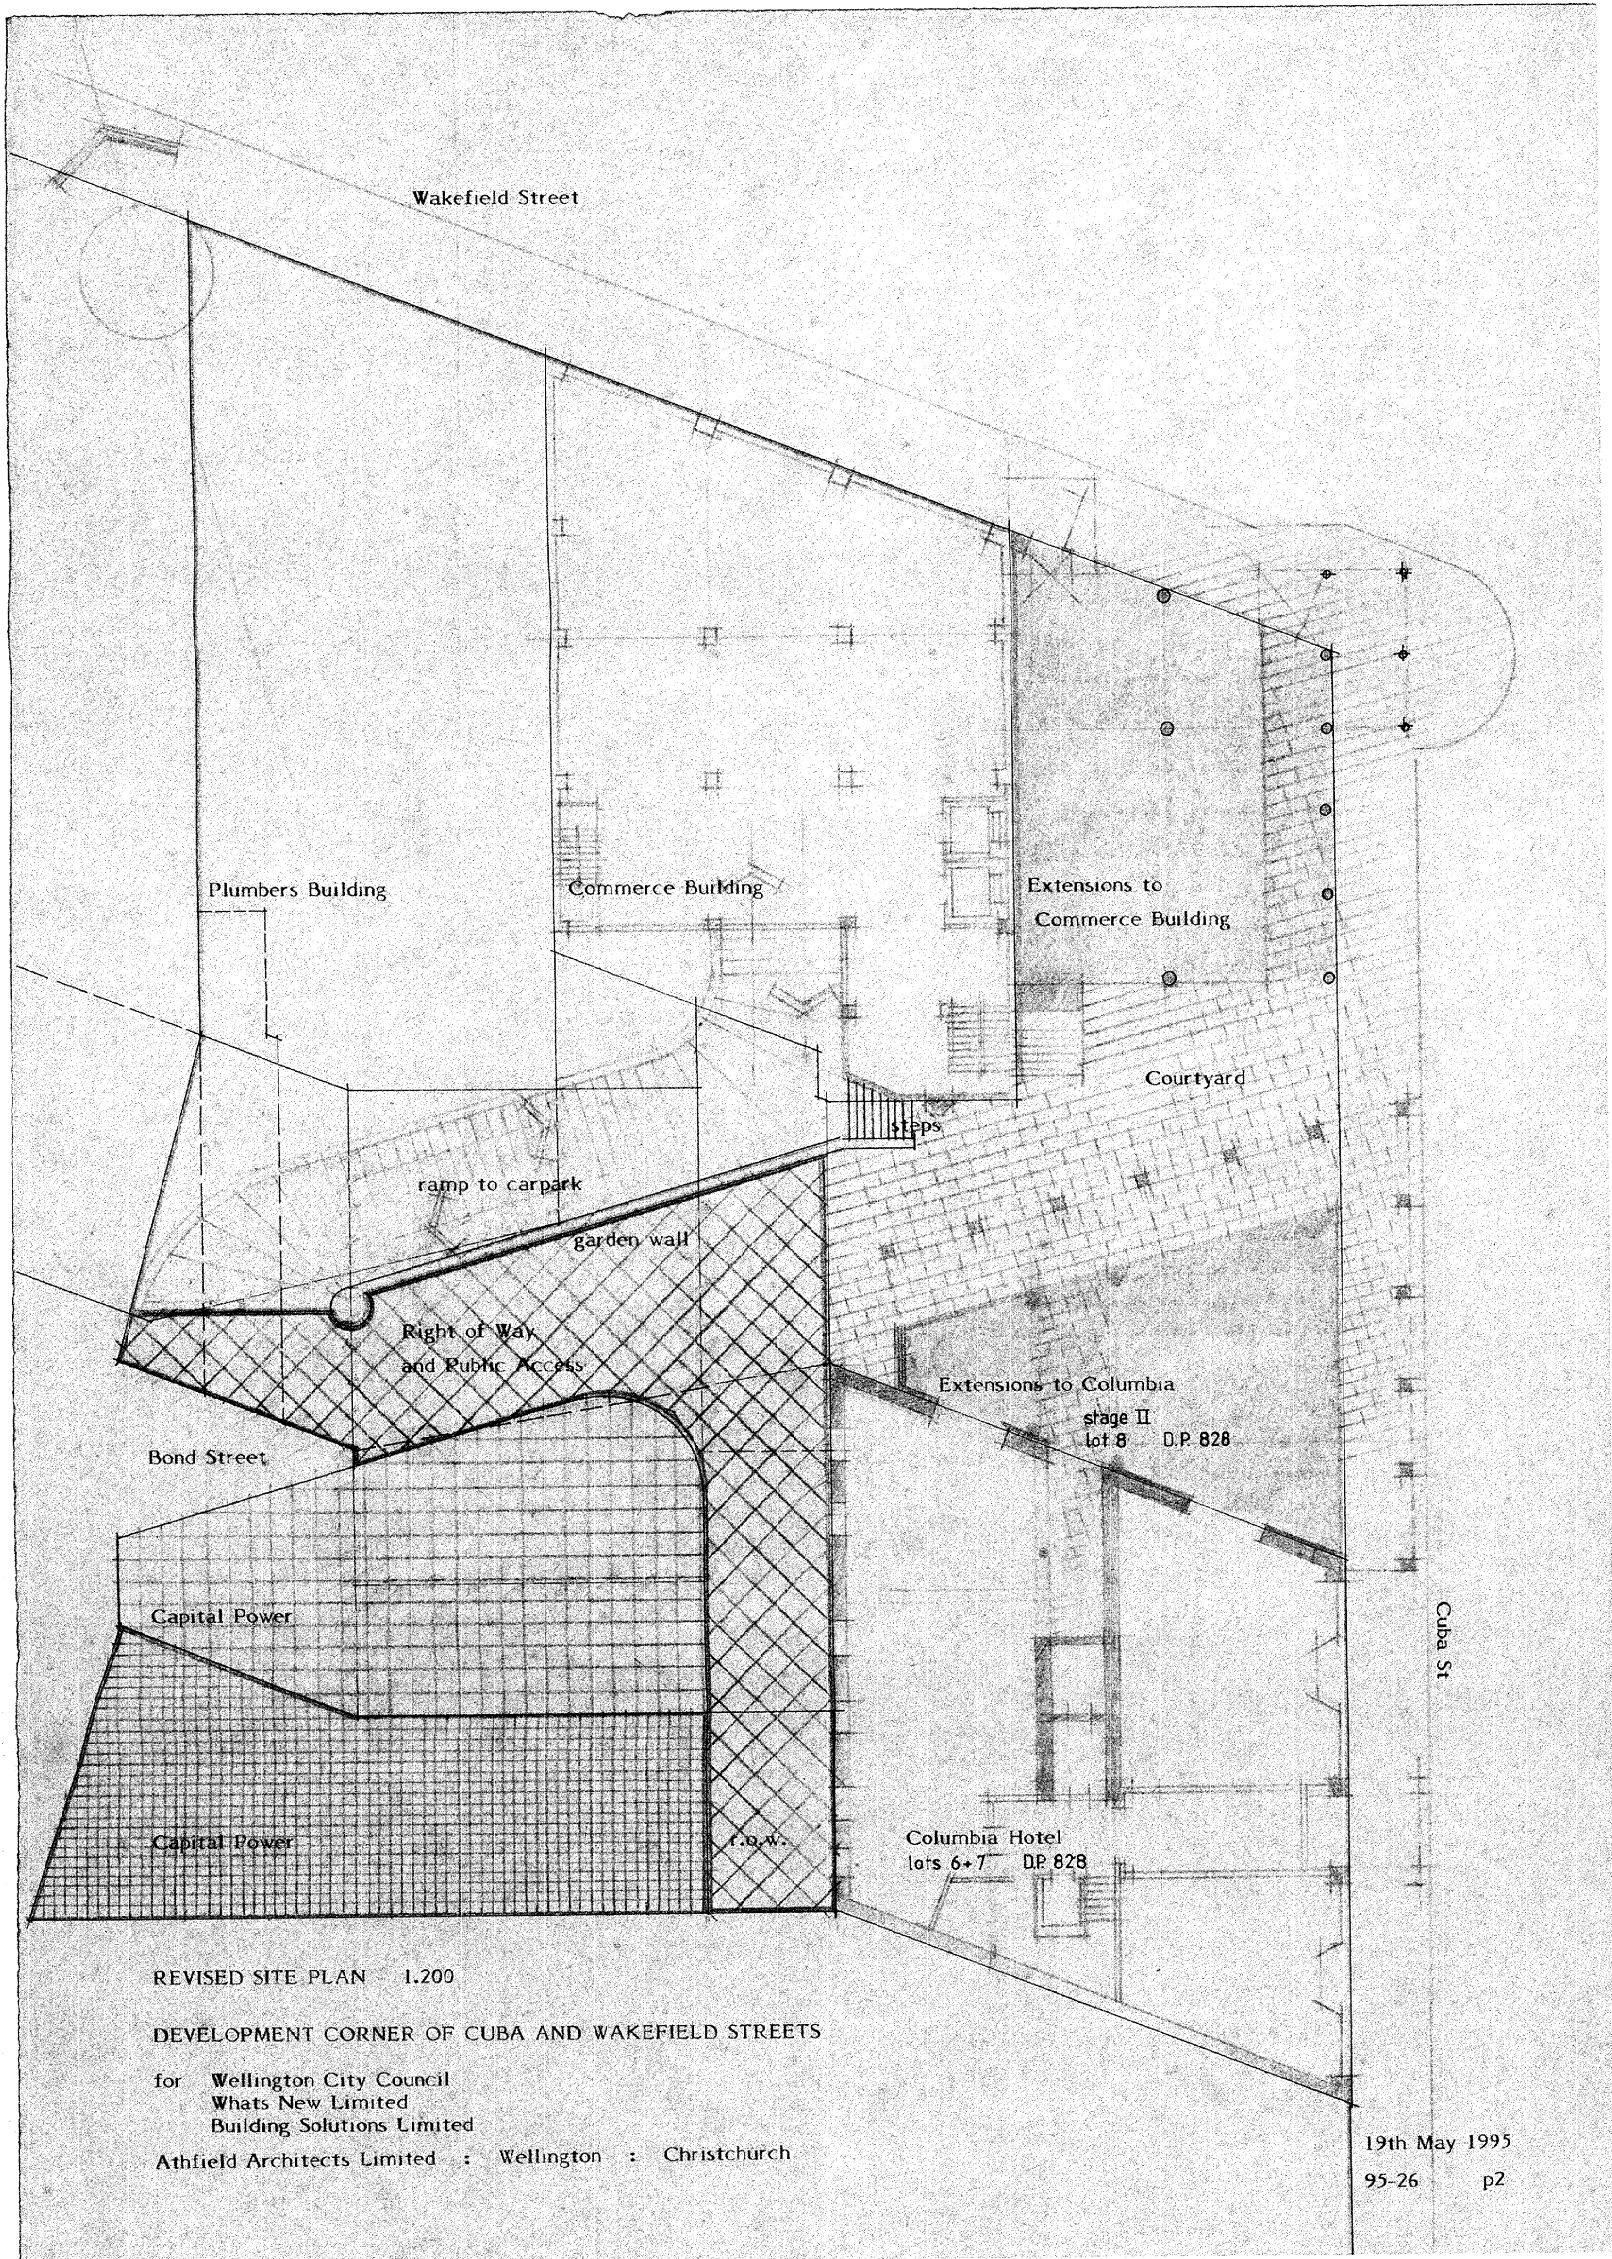

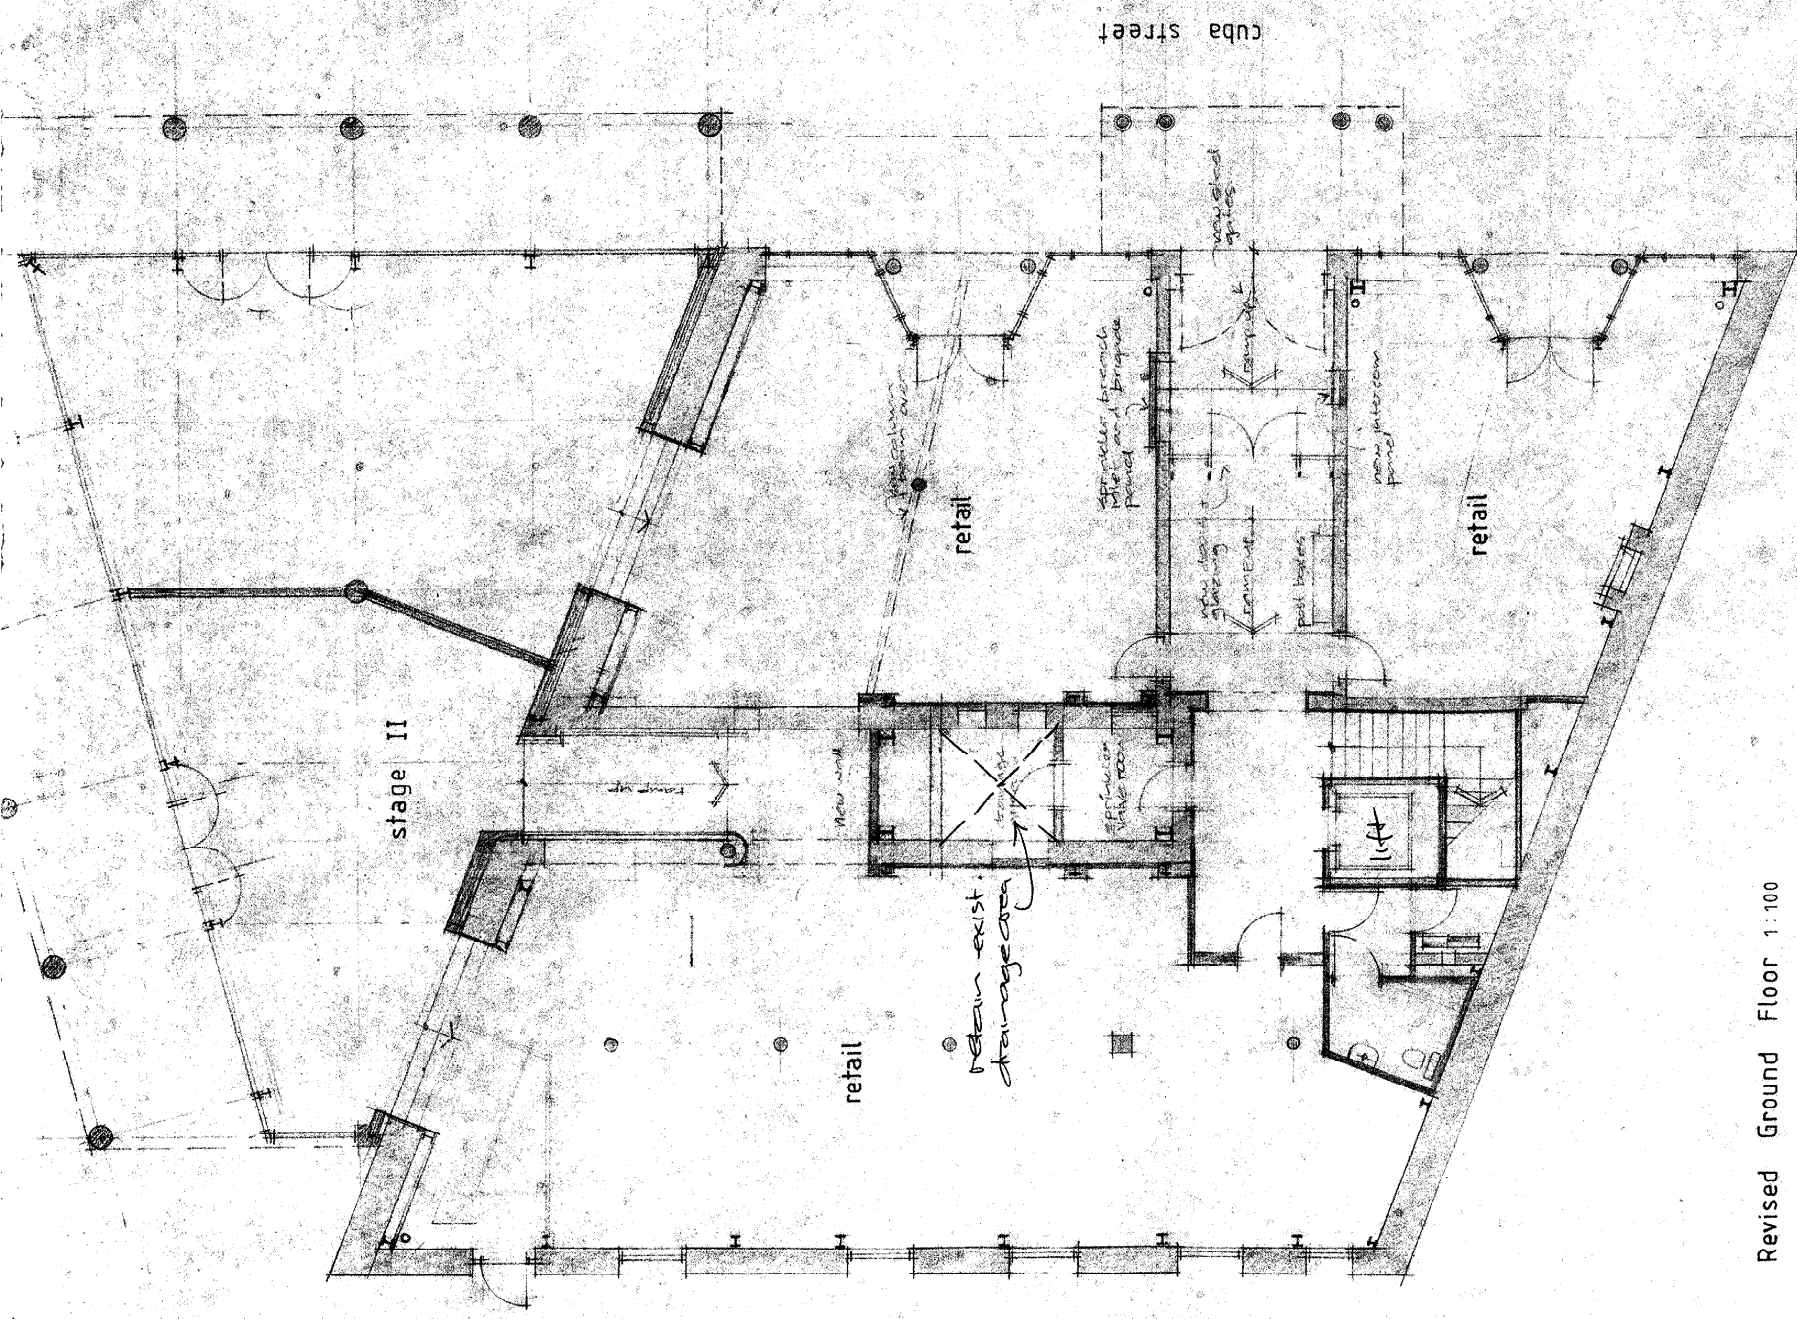

Revised Ground Floor 1:100

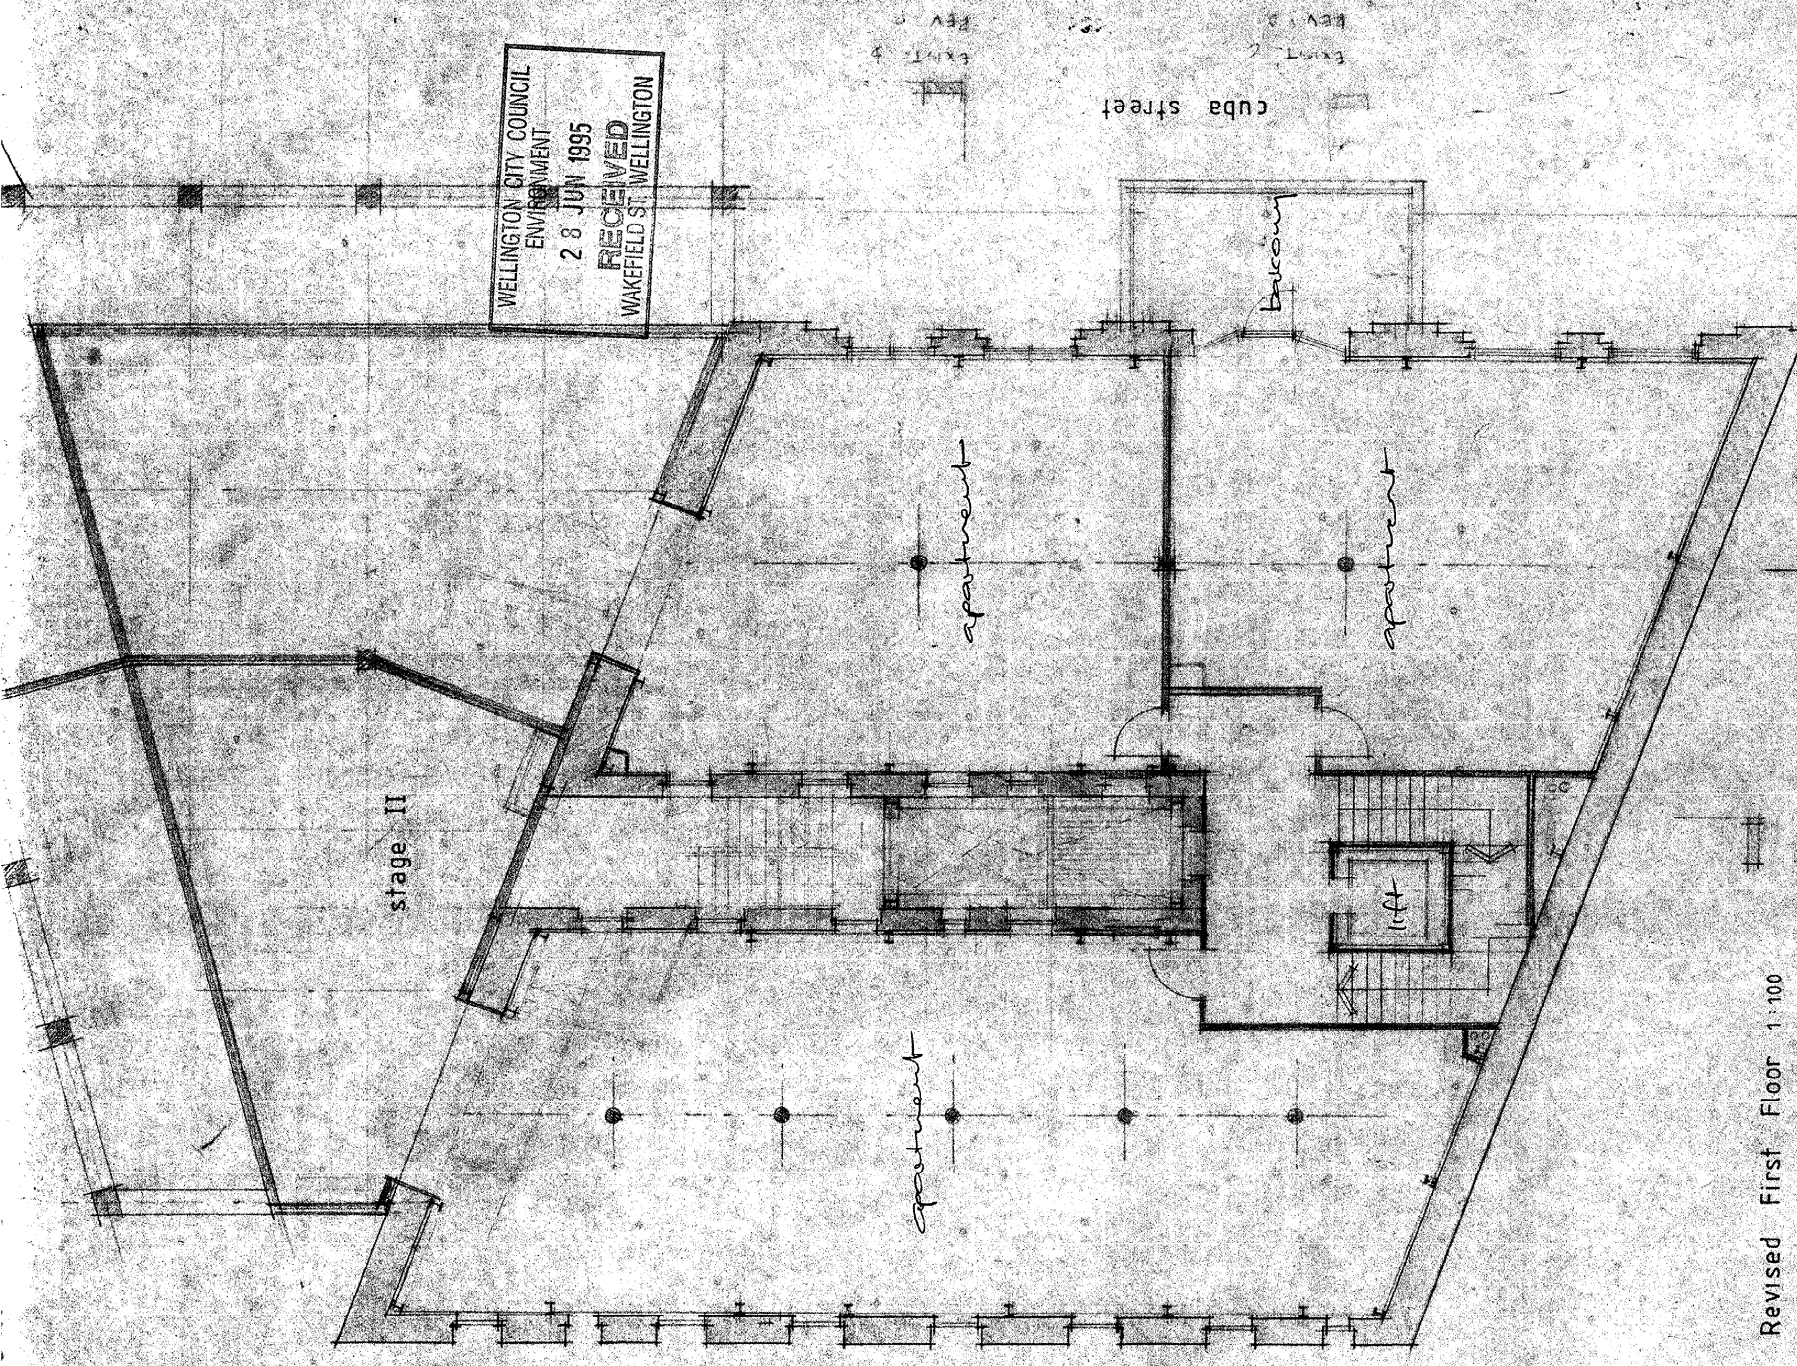


Revised First Floor 1:100


WELLINGTON CITY COUNCIL  
ENVIRONMENT  
28 JUN 1995  
RECEIVED  
WAKEFIELD ST WELLINGTON

Columbia Hotel Upgrade Stage I  
31, Cuba St  
Athfield Architects Ltd  
Ph 4991127 Fax 4991960  
94-15 May 1995



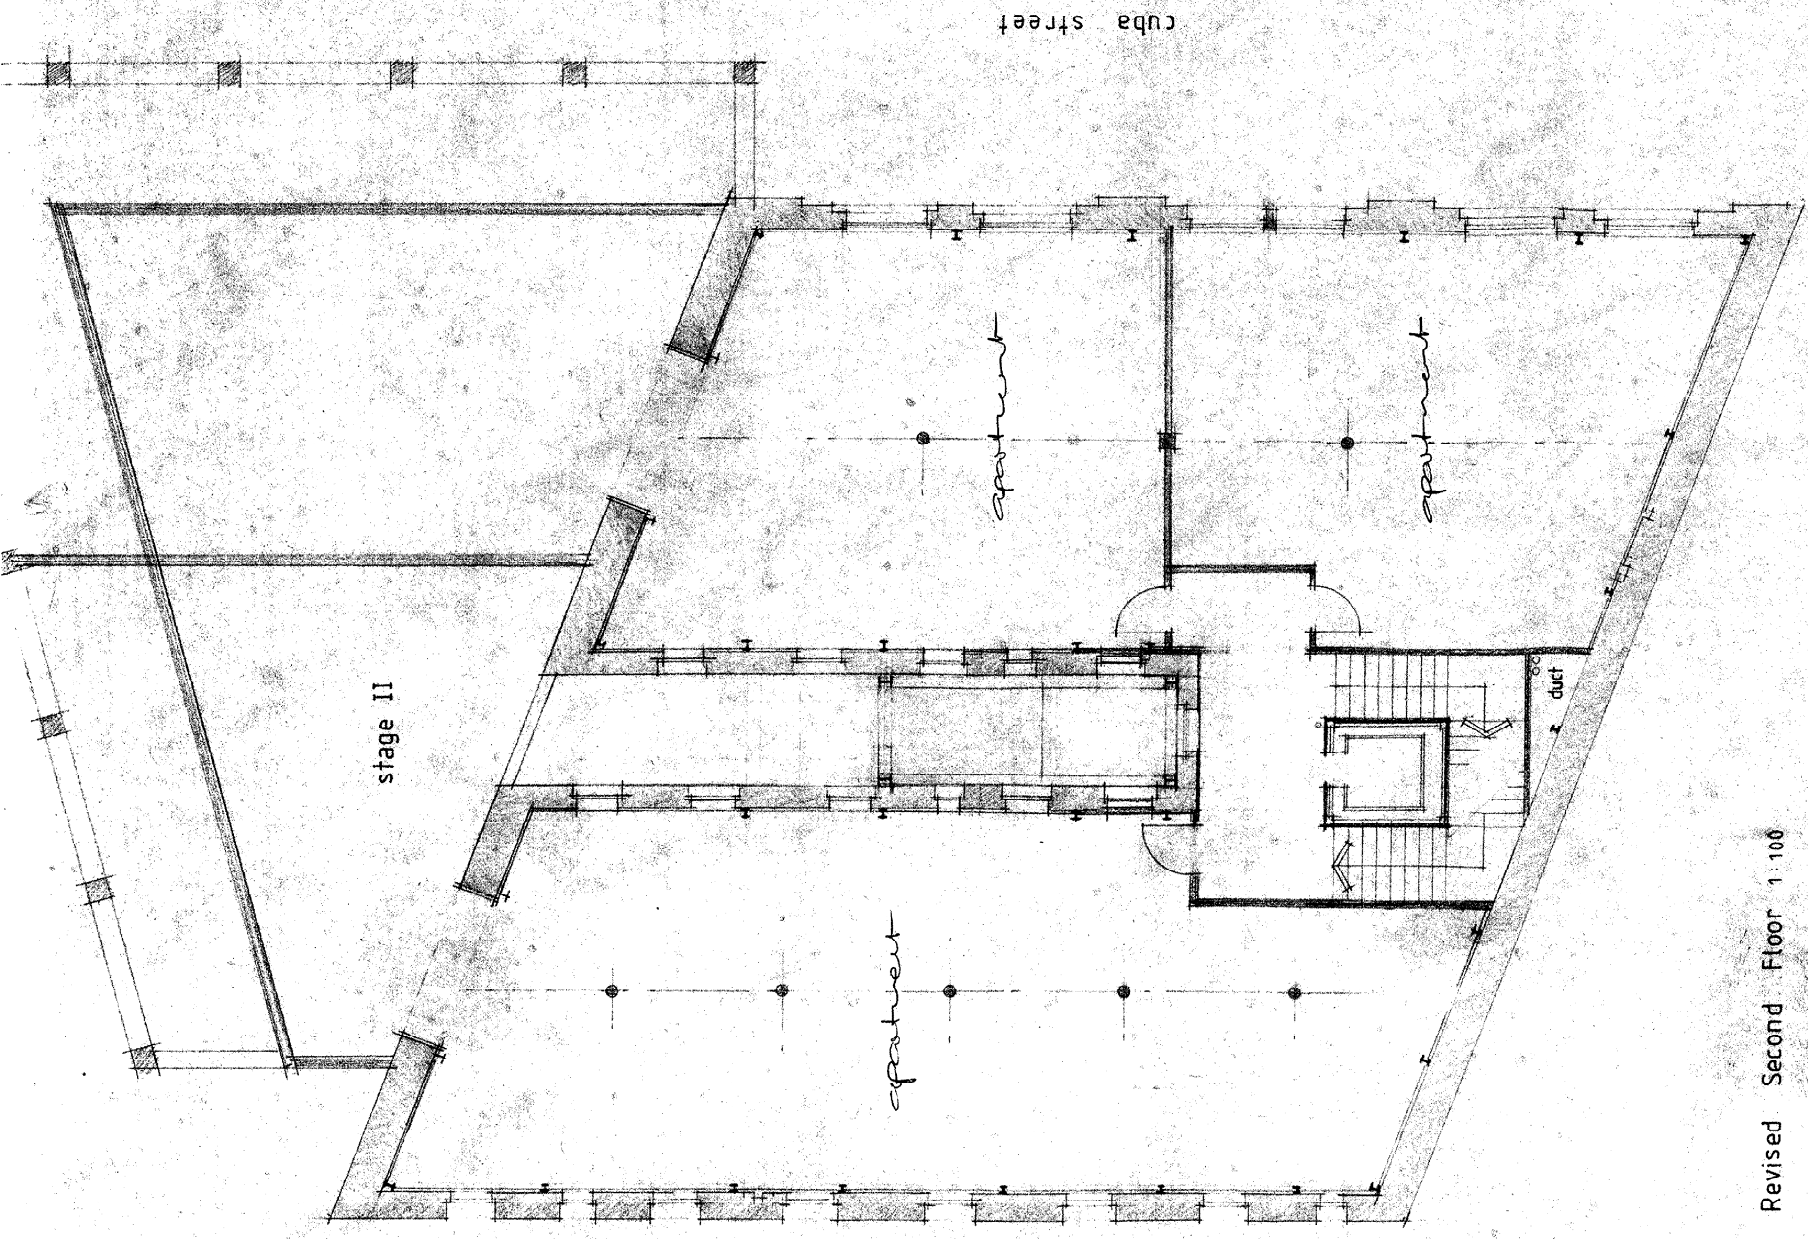


Revised Second Floor 1:100

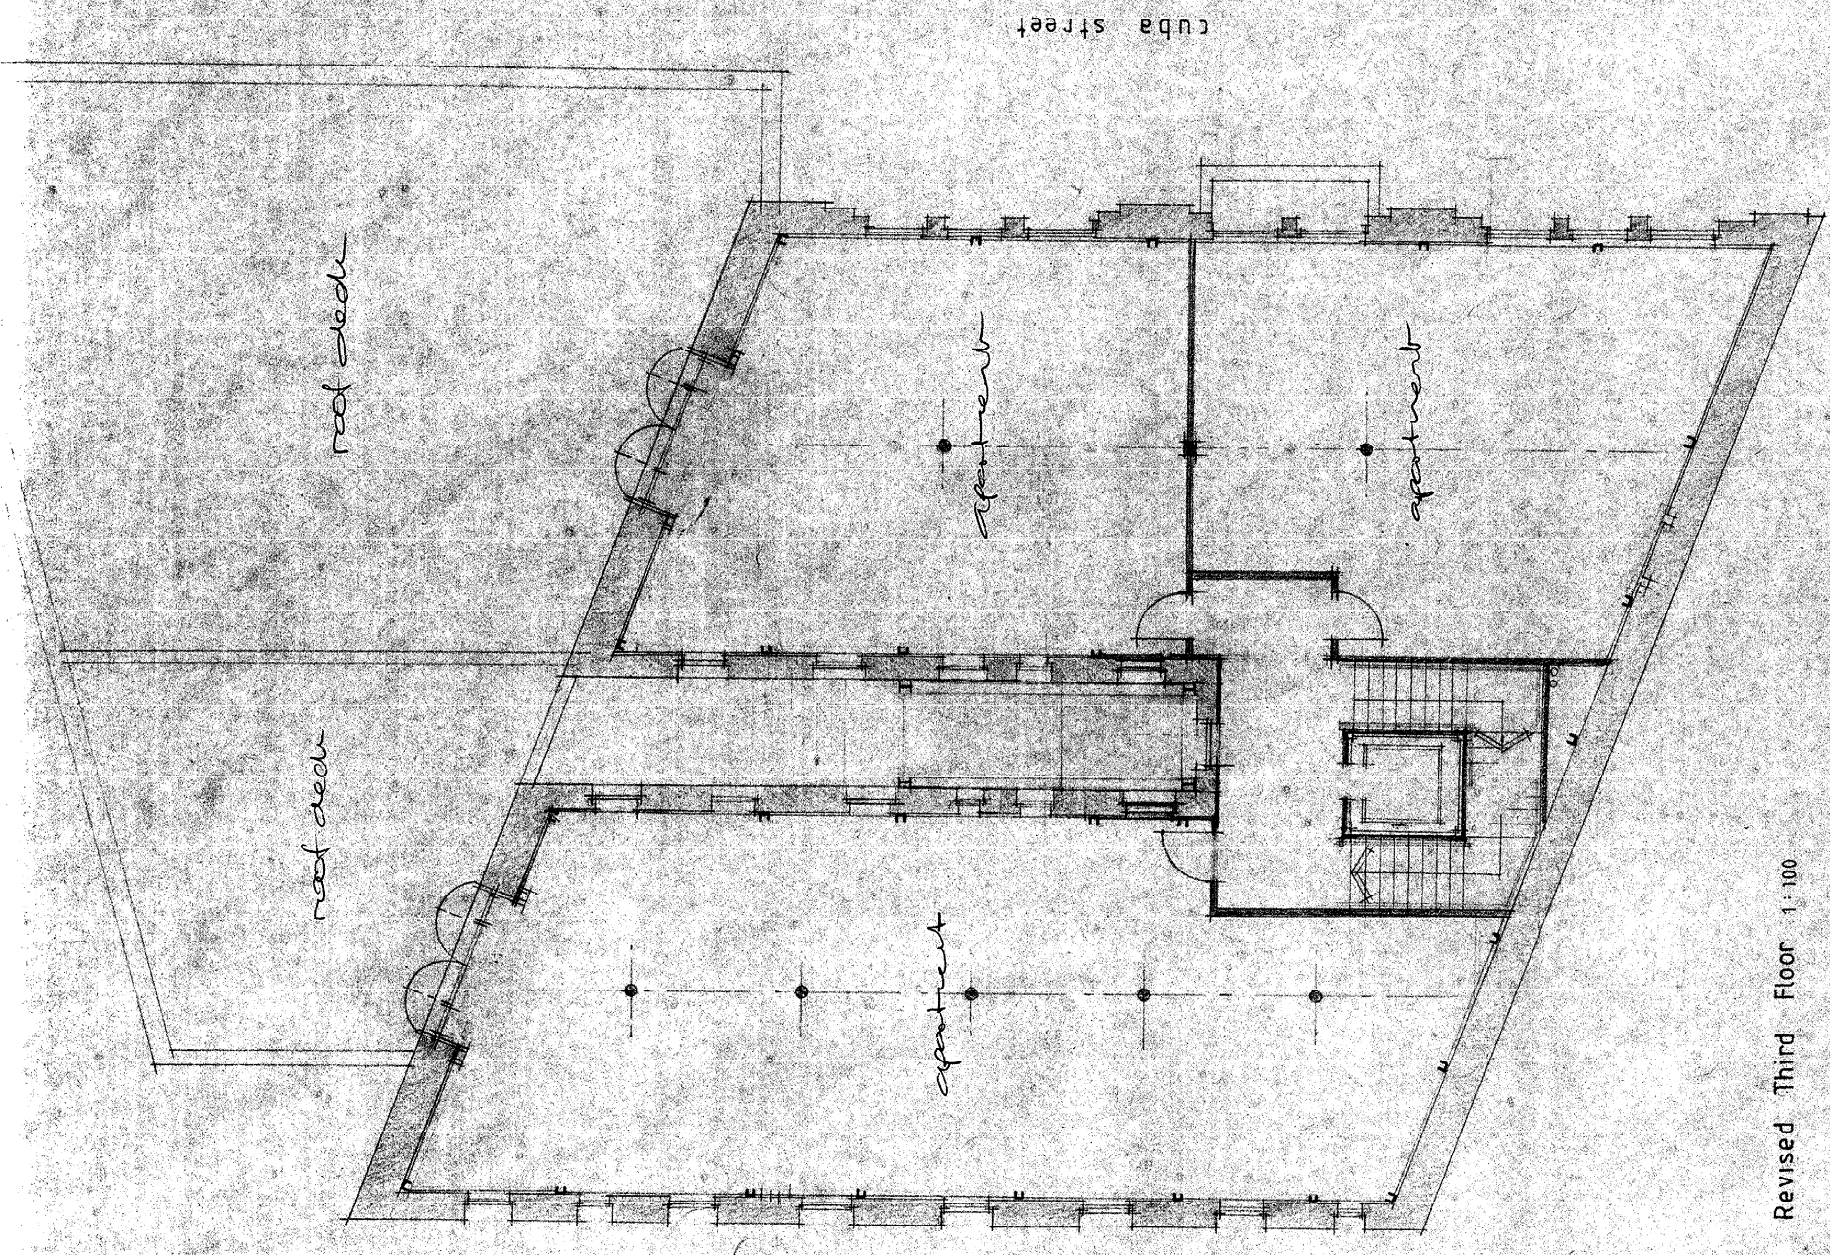


Revised Third Floor 1:100



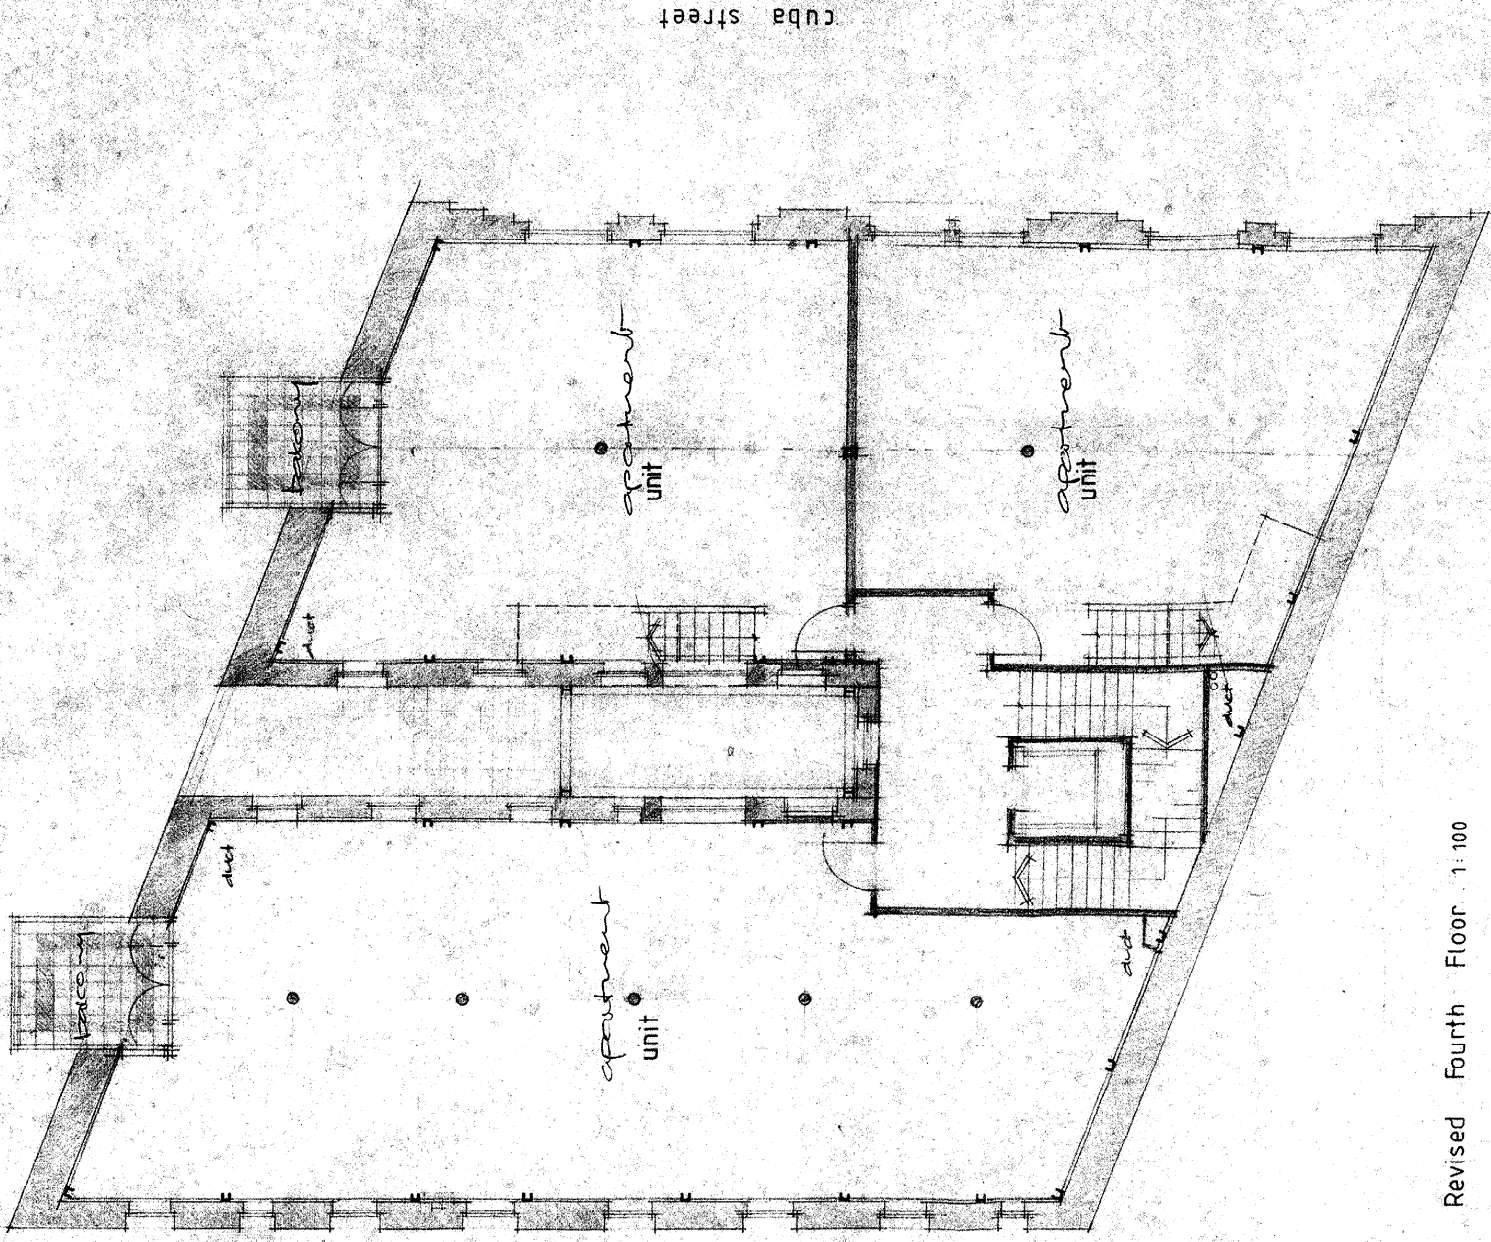

Revised Fourth Floor 1:100

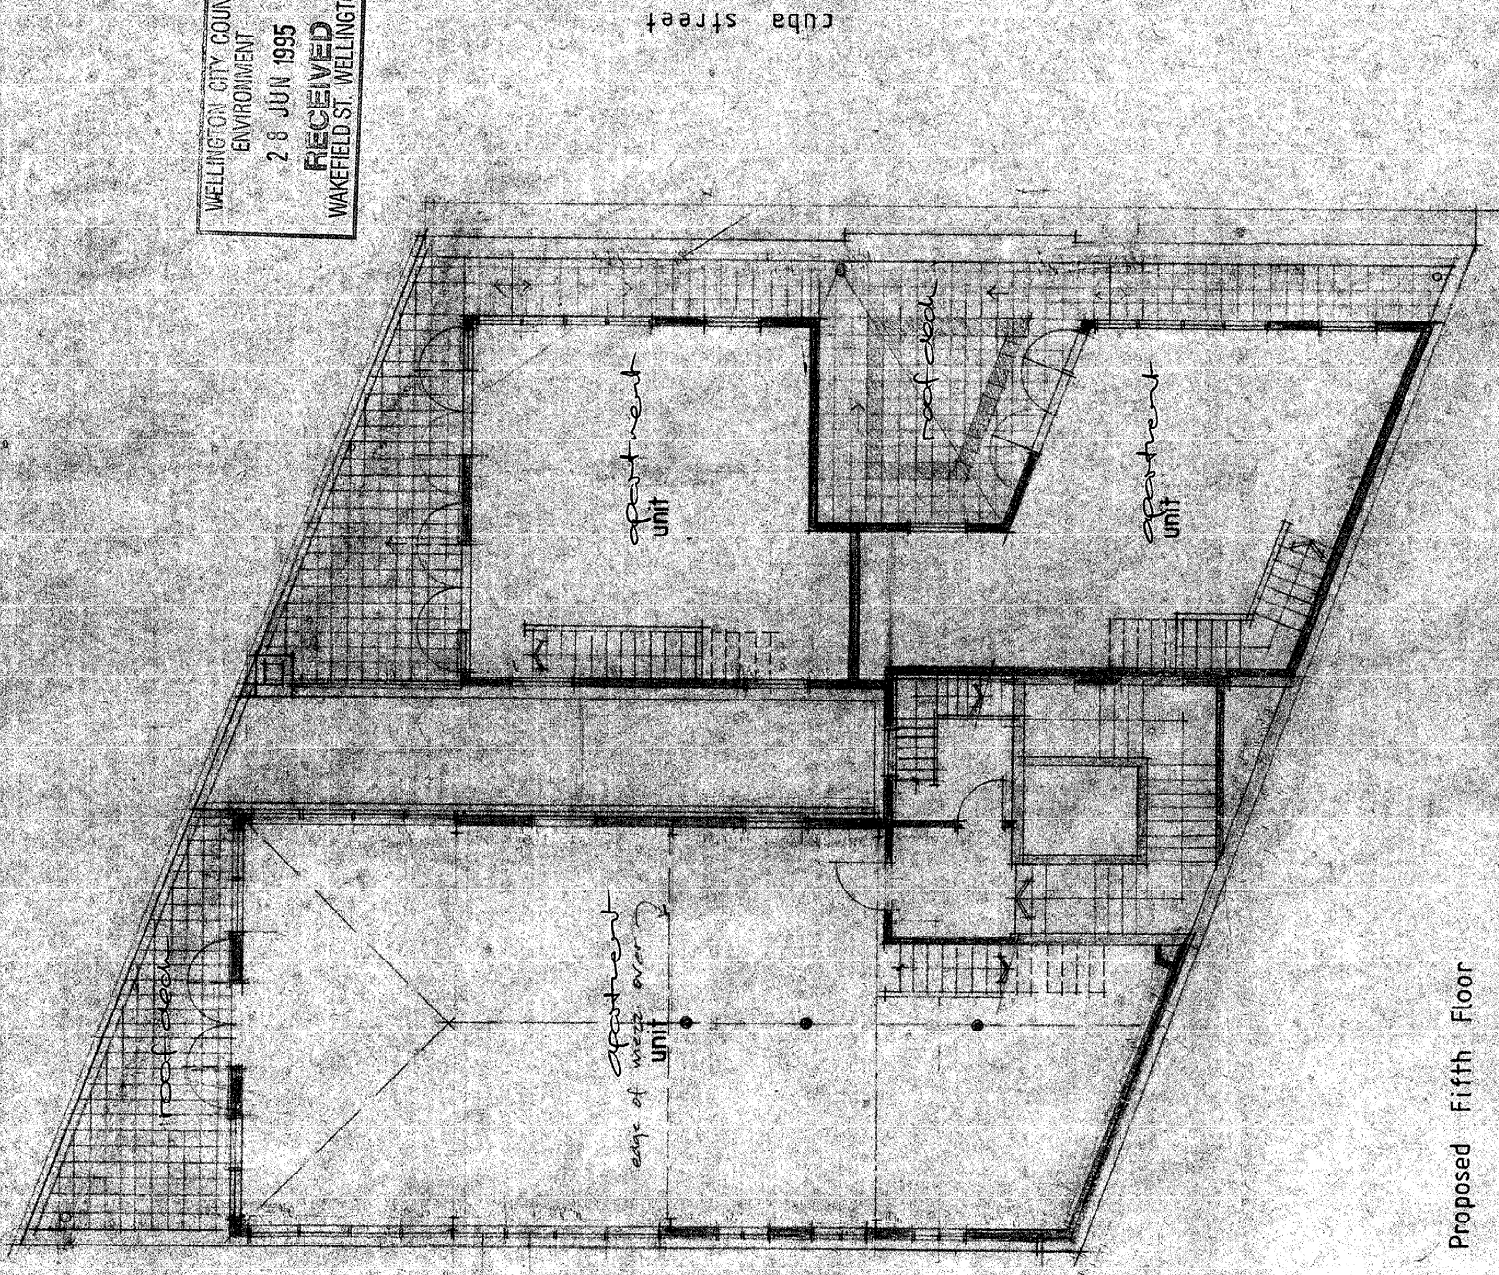


Proposed Fifth Floor

WELLINGTON CITY COUNCIL  
ENVIRONMENT  
28 JUN 1995  
RECEIVED  
WAKEFIELD ST. WELLINGTON

Colombia Hotel Upgrade Stage 1


34 Cuba St  
Arlfield Architects Ltd  
Ph 4991727 Fax 4991960  
94/45 May 1995



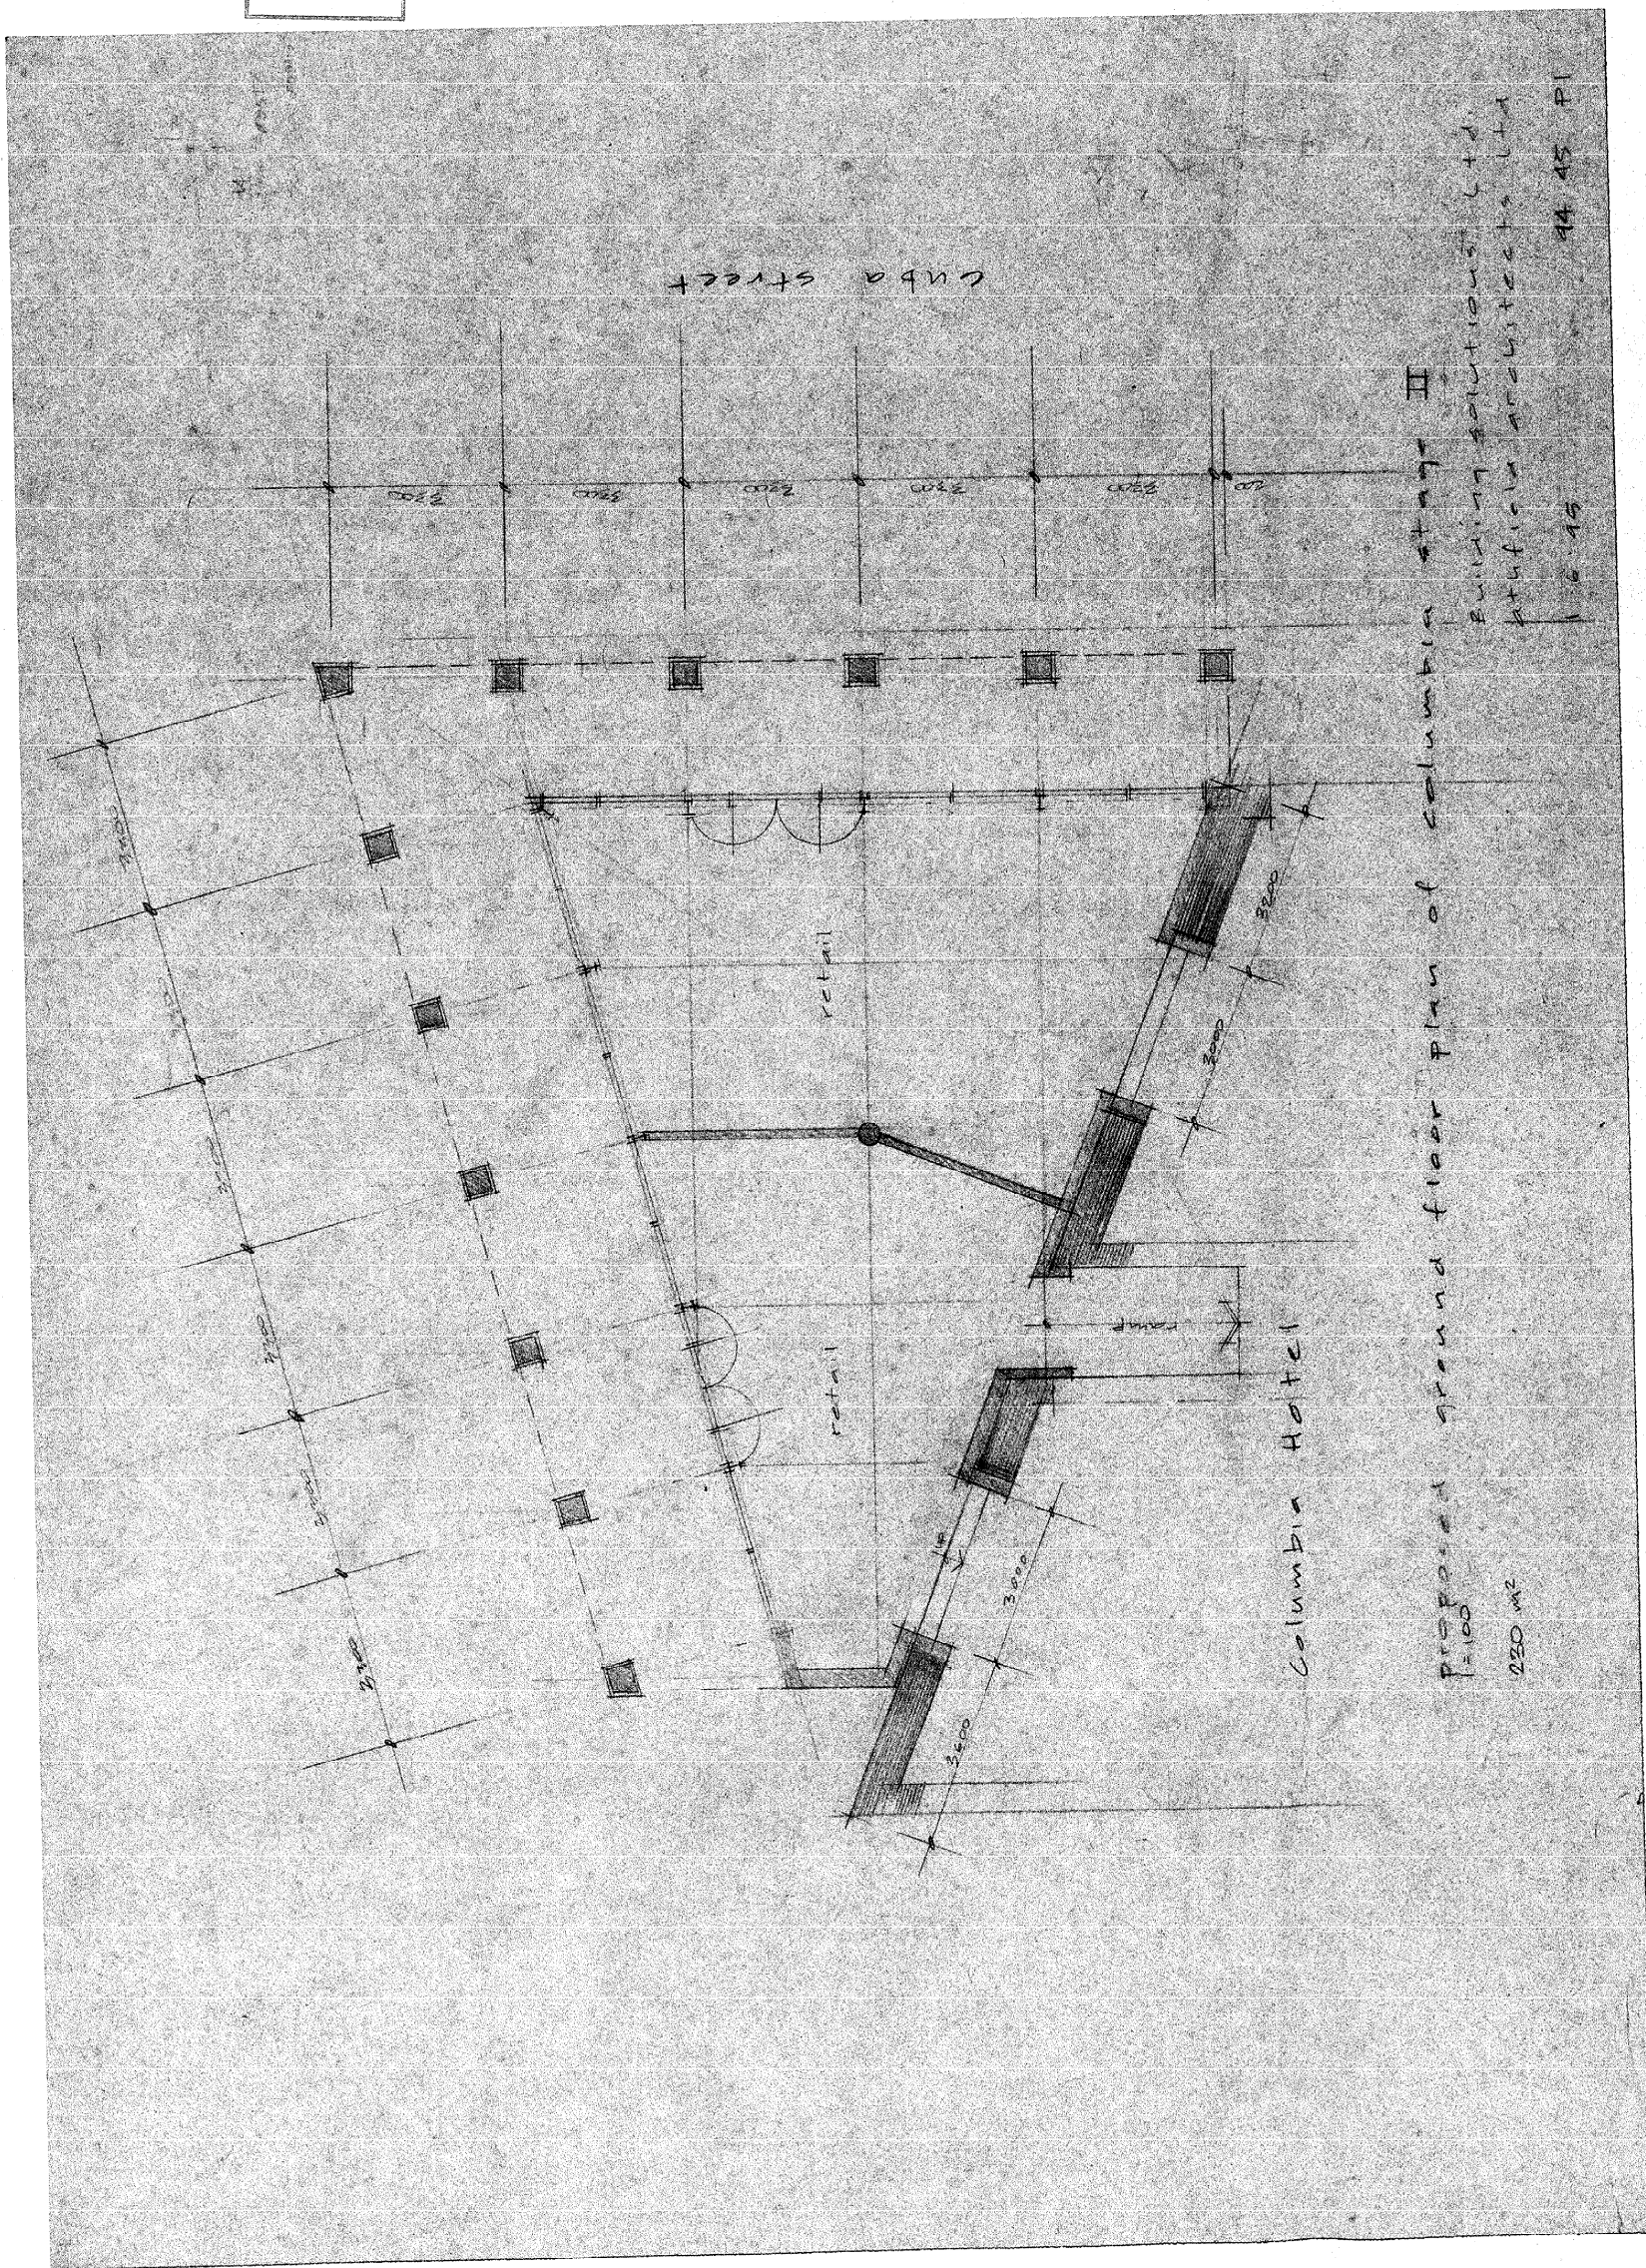




WELLINGTON CITY COUNCIL  
ENVIRONMENT  
28 JUN 1995  
RECEIVED  
WAKEFIELD ST. WELLINGTON

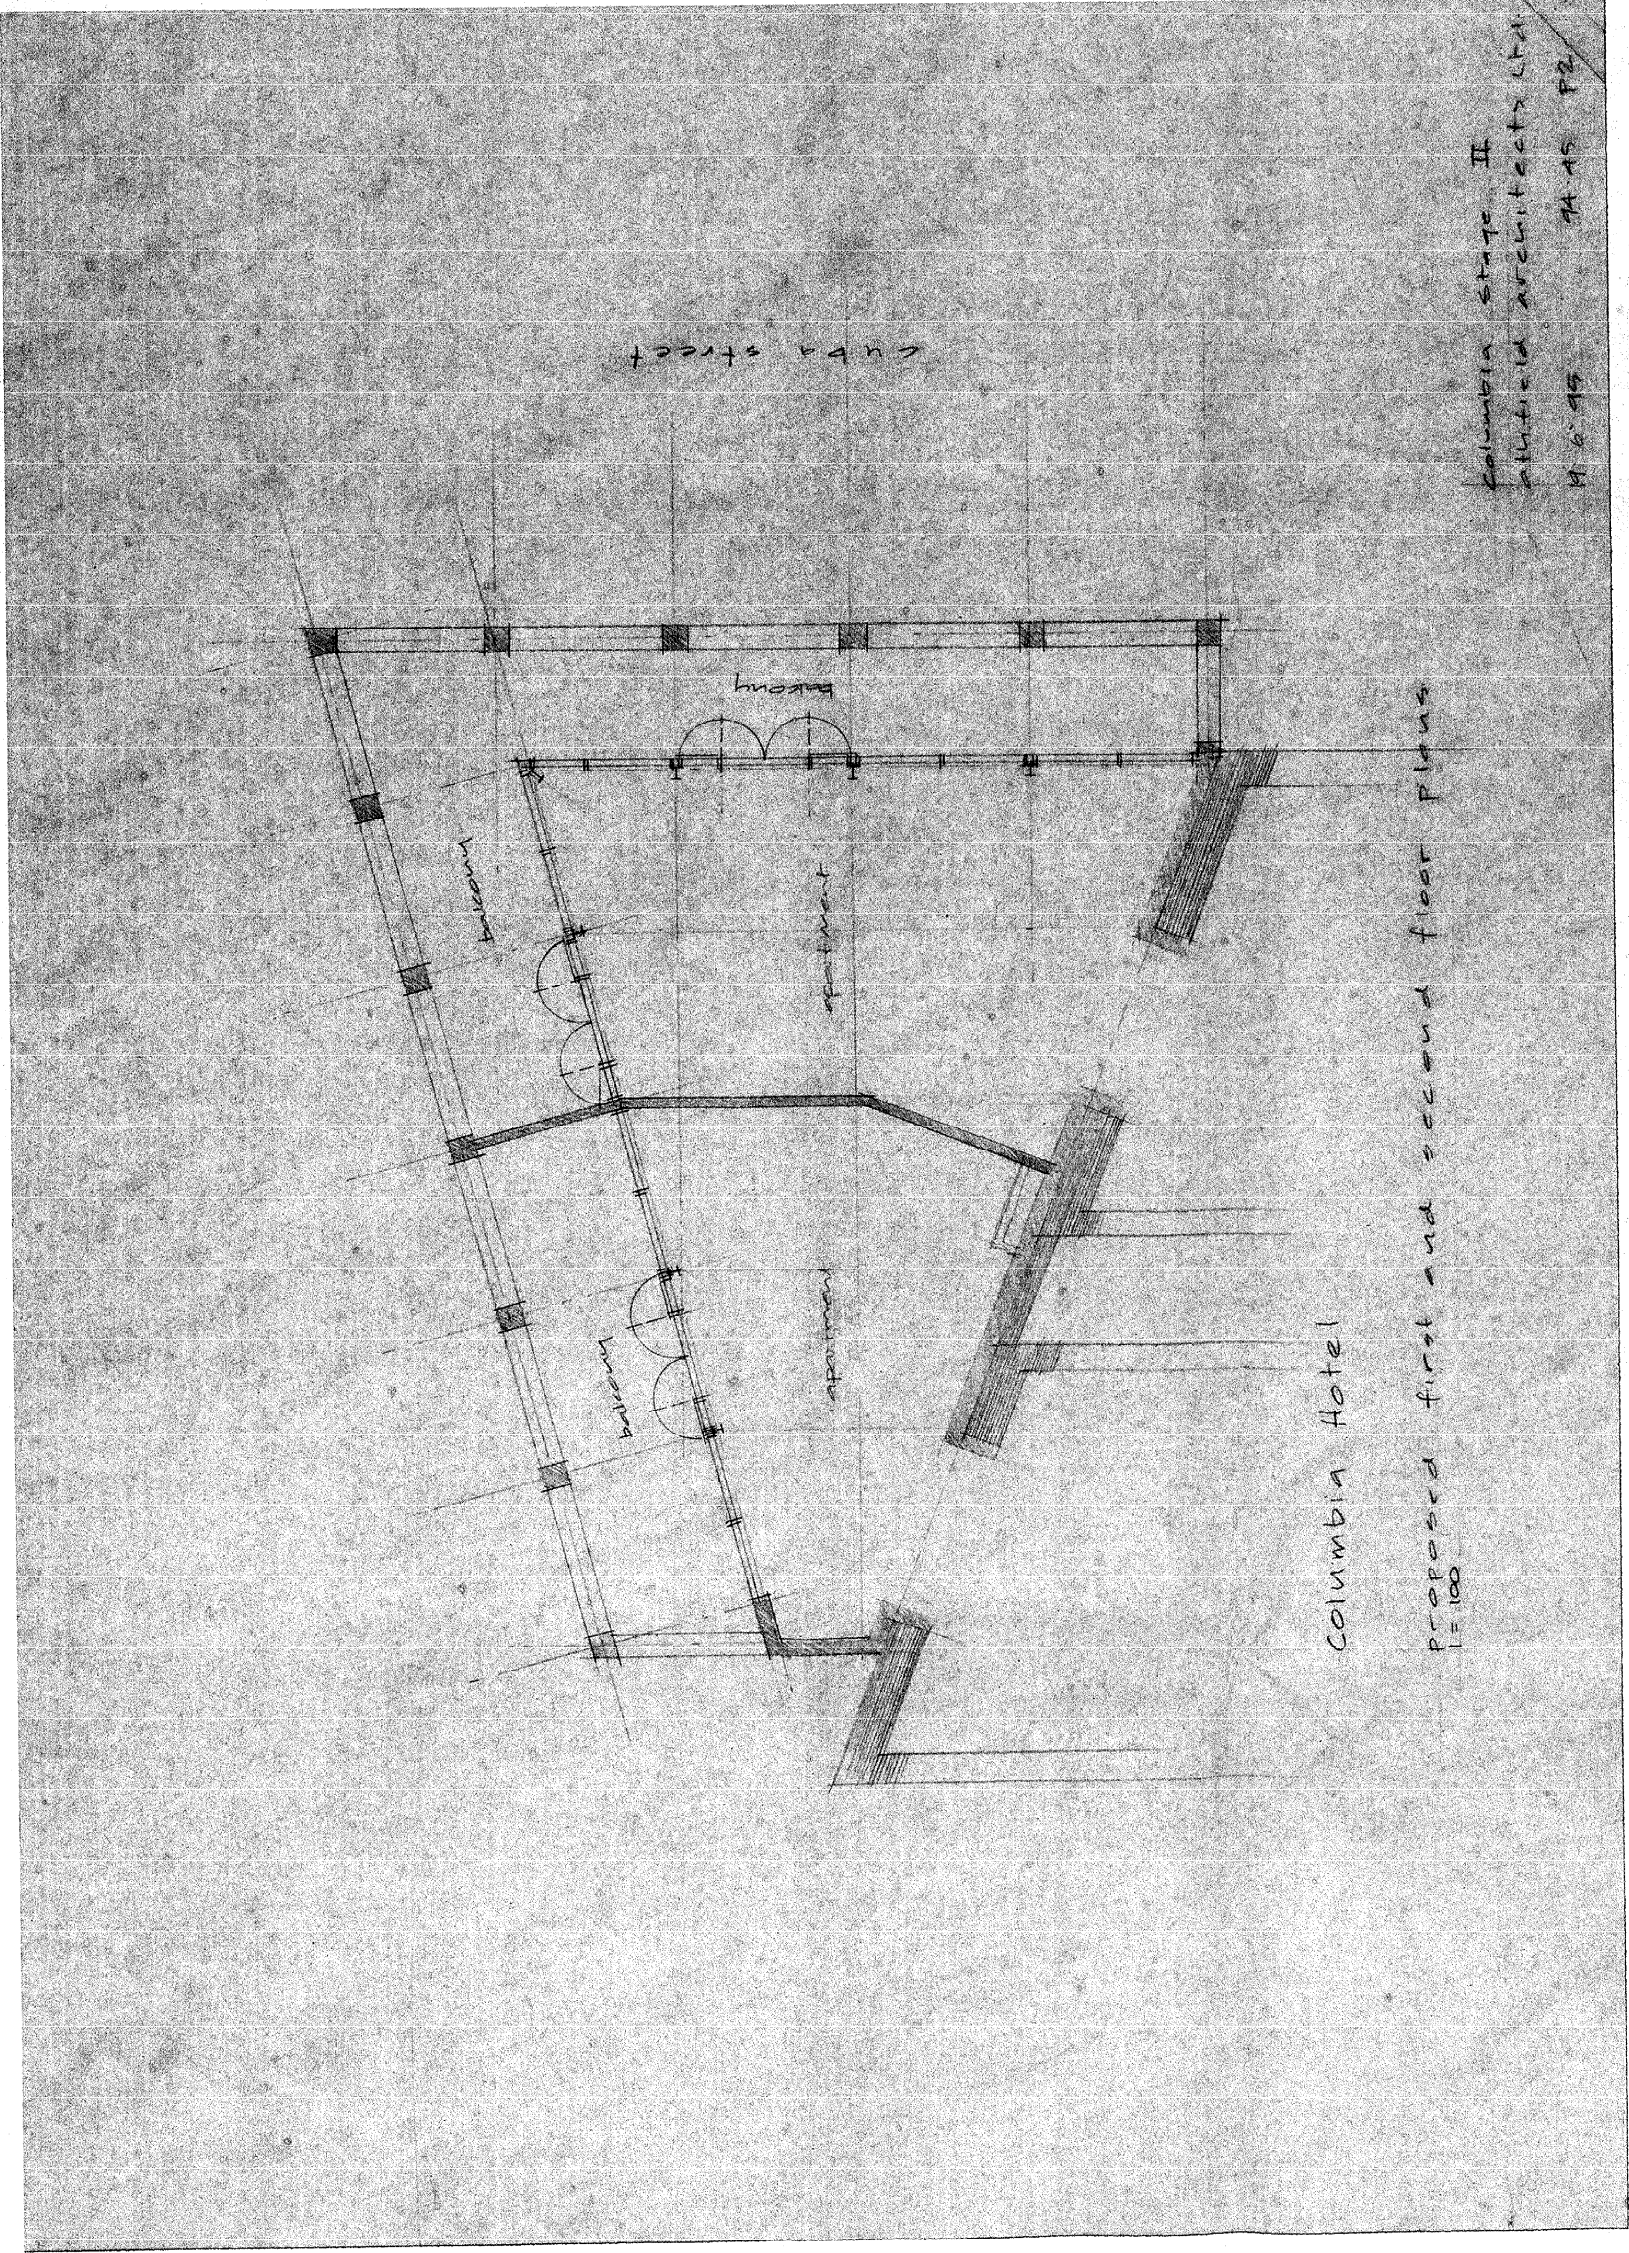



WELLINGTON CITY COUNCIL  
ENVIRONMENT  
28 JUN 1995  
RECEIVED  
WAKEFIELD ST WELLINGTON

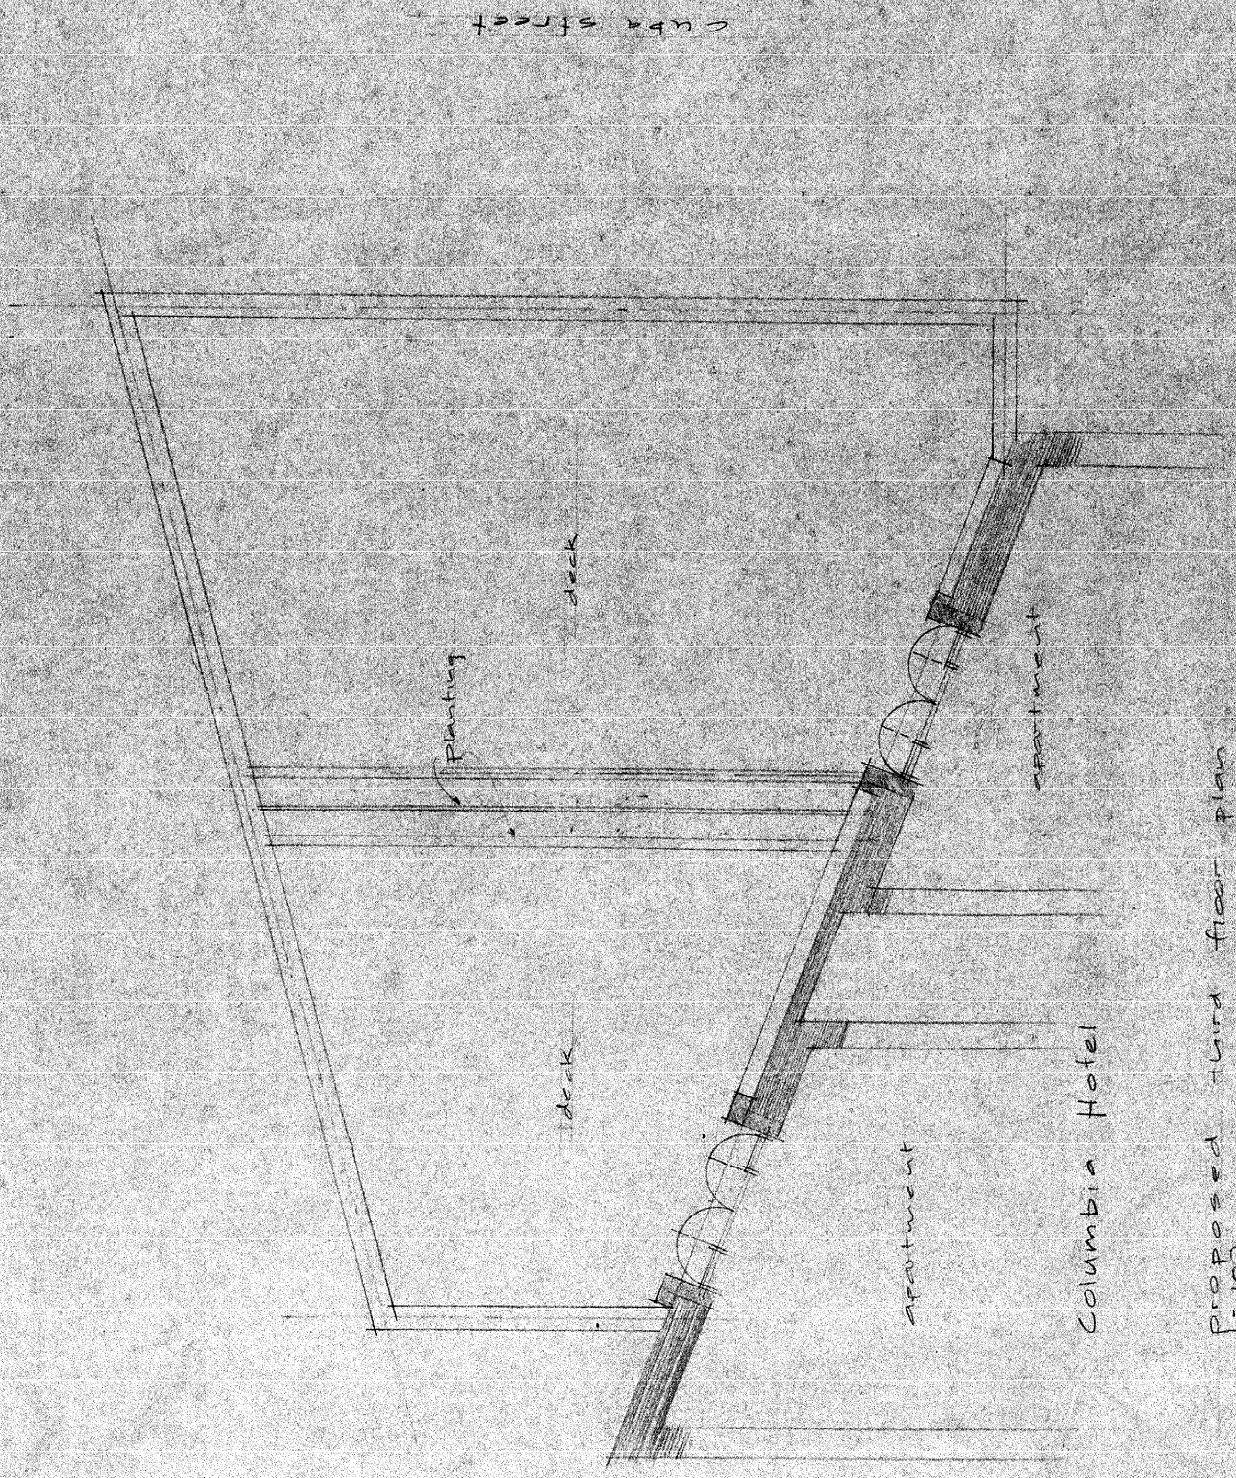

Columbia Hotel

Proposed third floor plan  
P-103

Columbia stage II  
Wakefield Architects Ltd  
16.95 74.45 P3



WELLINGTON CITY COUNCIL  
ENVIRONMENT  
20 JUN 1995  
RECEIVED  
MAYHEW ST WELLINGTON

