CITY ENGINEER'S DEPARTMENT
RECEIVED
11 NOV 1935
MERCER ST. WELLINGTON

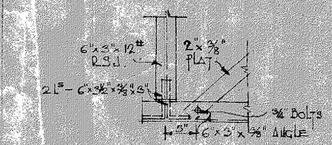

— DETAIL AT E —

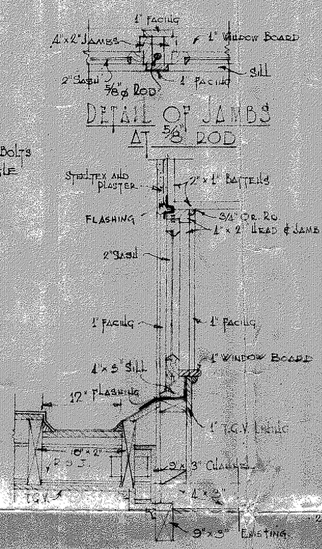

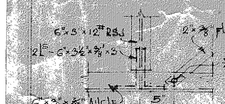

— DETAIL AT D —

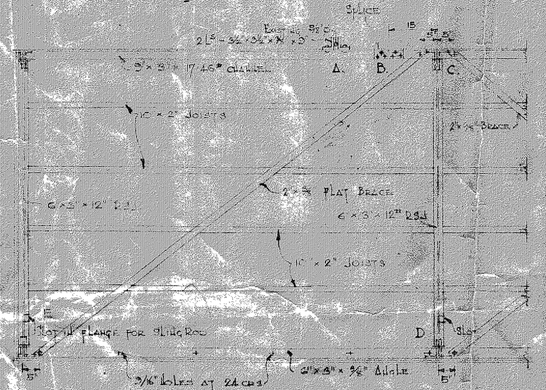

— DETAIL OF CLERESTORY WINDOWS —

½ Detail End Bay

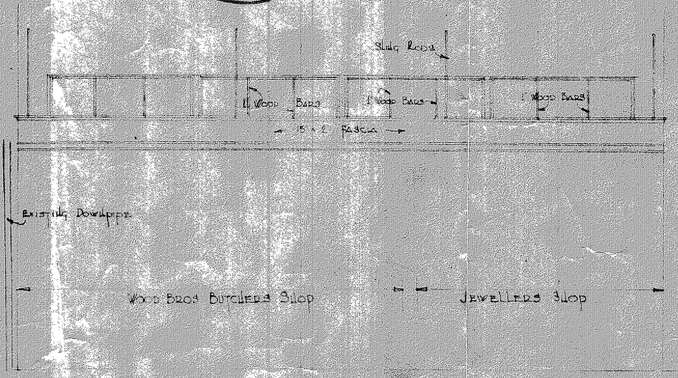

— ELEVATION OF VERANDAH —

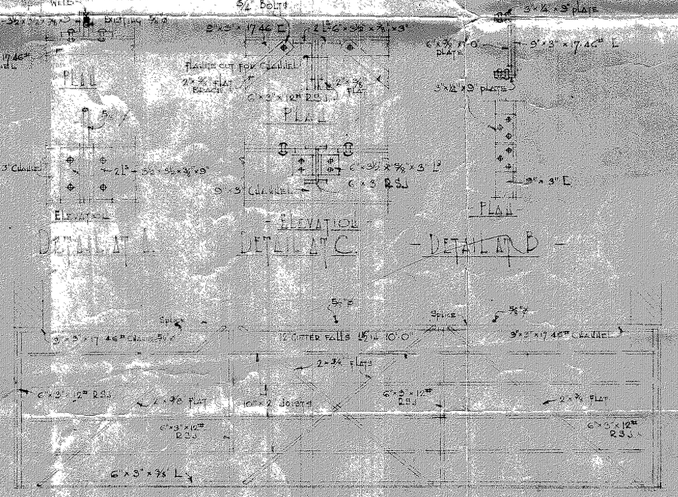

— ½" PLAN SHOWING SETTING OUT R.S.J.s BRACES, ETC. —

NOTE:- RIVETS ⅝" INDICATED THUS ϕ

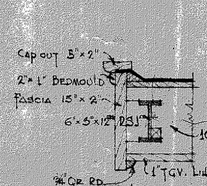

— DETAIL AT END OF VERANDAH —

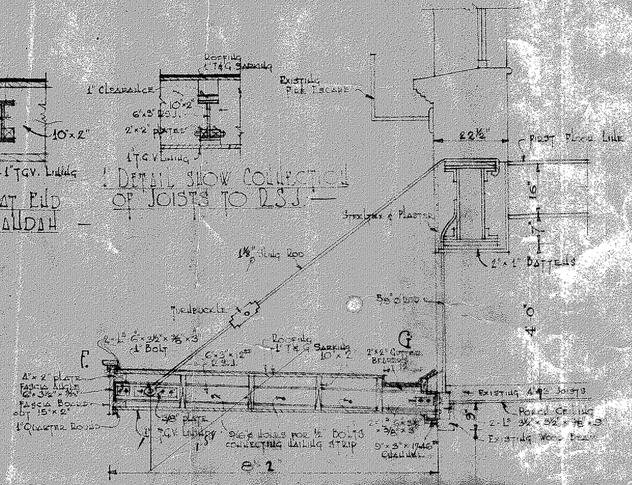

— DETAIL SHOW COLLECTION OF JOISTS TO R.S.J. —

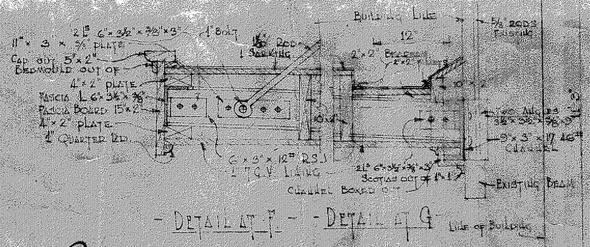

— DETAIL AT F — — DETAIL AT G —

B 14581

Line of Footpath at Kent Tce

SECTION THROUGH VERANDAH, ETC.

Sentry to be erected over footpath.
H. Sellar

CITY ENGINEER'S OFFICE
W.C.C.
PERMIT MAY BE ISSUED
Carpenter £15-0-0
Water
Grouting
Date 15-11-35
BUILDING SUPERINTENDENT
W.C.C.

MESSRS WOOD BROS
ALTERATIONS TO 126-8 CUBA ST.

COMMISSION No 270	SCALE 1"=1'-0", ½"=1'-0"	DATE Oct 15th 1935
	MADE BY	REVISED
DRAWING No W-1	TRACED BY	
	CHECKED BY	

JOHN S. SWAN & WM. E. LAVELLE
REGISTERED ARCHITECT
108 CUSTOMHOUSE QUAY, WELLINGTON