
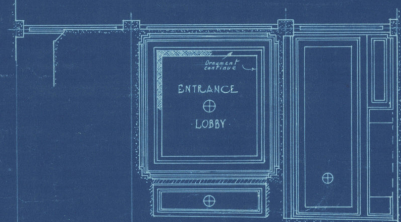


SCALE - $\frac{1}{8}'' = 1'$ FOOT
 DRAWN H.H.
 DATE - 24. 4. 35


THE COMMERCIAL BANK OF AUSTRALIA LIMITED
 PREMISES AT WELLINGTON NEW ZEALAND

CLERE PRIDE & CLERE PRIDE
 ARCHITECTS
 WELLINGTON
 NEW ZEALAND

SHEET N° 1
 SET N° 1

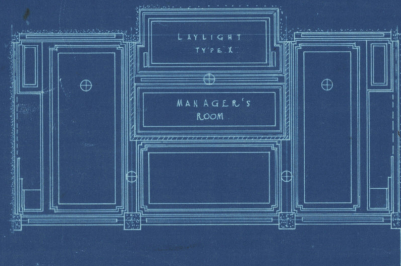


CEILINGS UNDER MEZZANINE FLOORS

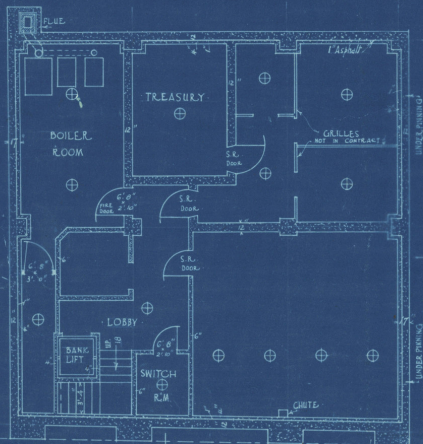

BASEMENT FLOOR PLAN


ONE, E. H. P. BASEMENT

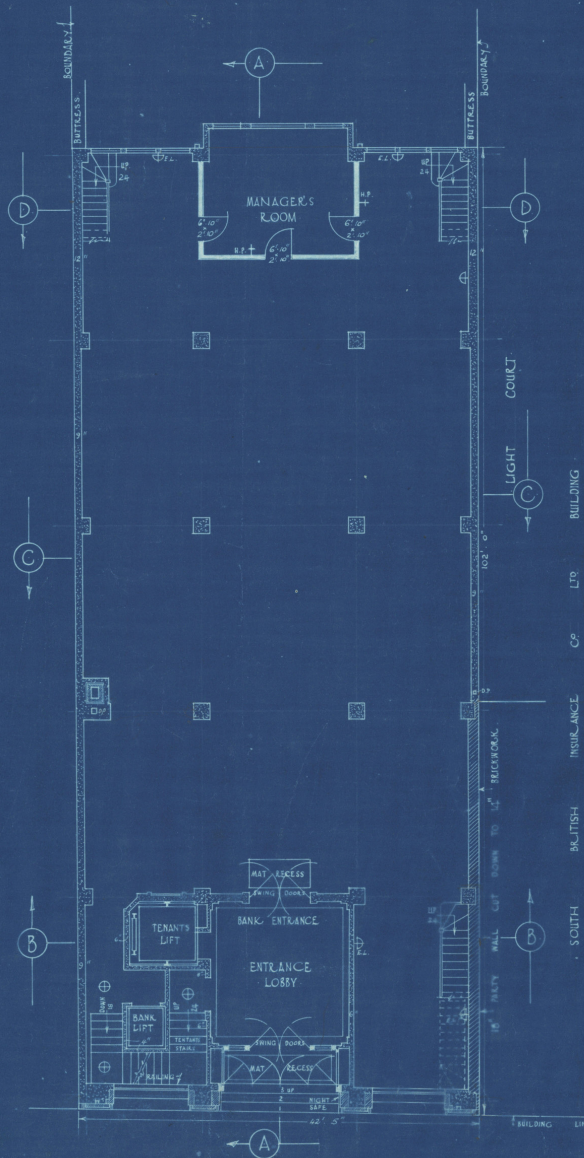

GROUND FLOOR PLAN

LAMBTON QUAY

ELECTRIC LIGHT PENDANTS THIS
 BRACKETS
 HEATING POINTS

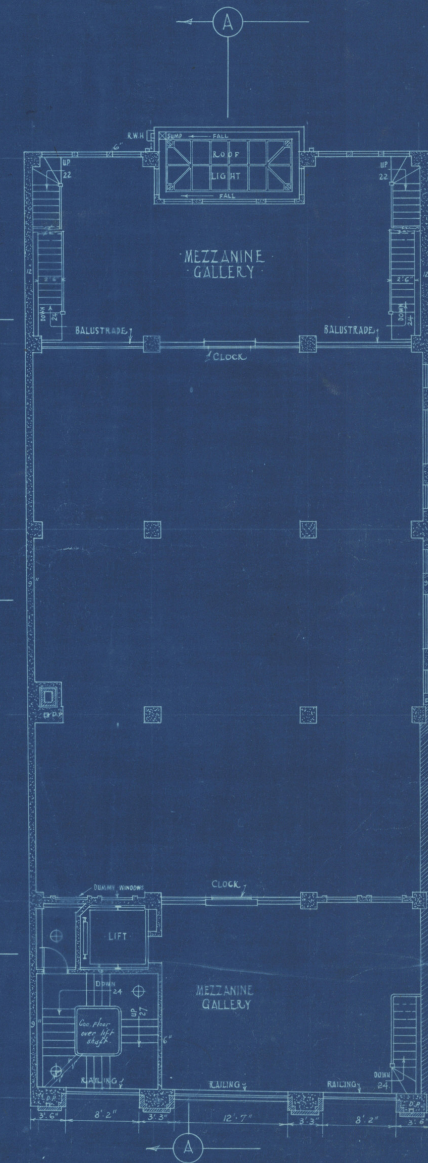

MEZZANINE FLOOR PLAN

FOUR, E. HEATING POINTS MEZZANINE FLOOR


SCALE - 1/4" = 1 FOOT
 DRAWN 1941
 DATE - 24.1.35

THE COMMERCIAL BANK OF AUSTRALIA LIMITED
 PREMISES AT WELLINGTON NEW ZEALAND

CLERE PRIDE & CLERE PRIDE
 ARCHITECTS
 WELLINGTON
 NEW ZEALAND


SHEET N° : 2

SET N° : 1

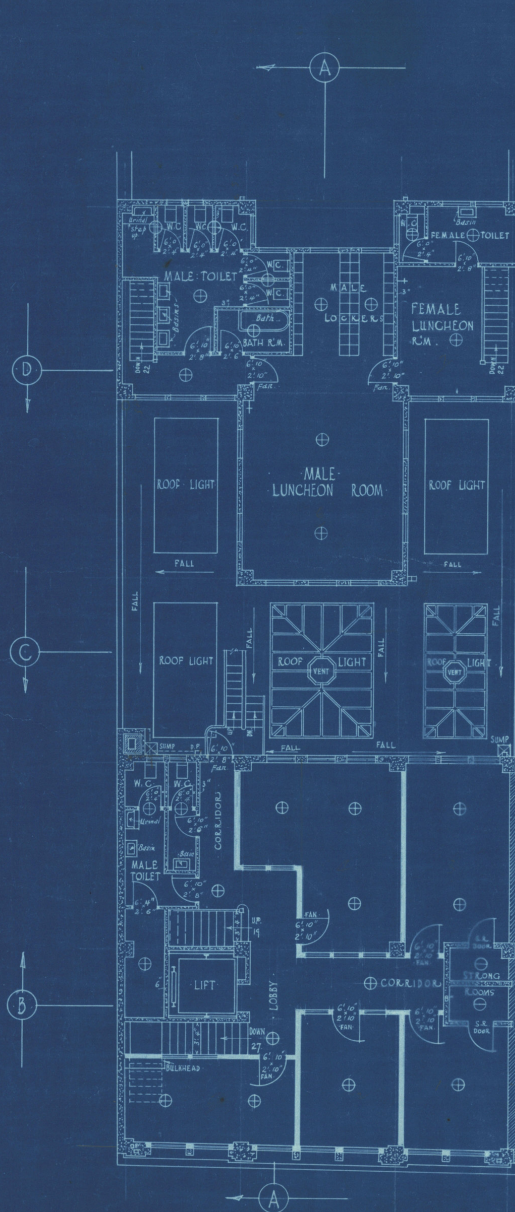


FIRST FLOOR PLAN

FRONT WINDOW SASHES 6'-3" HIGH

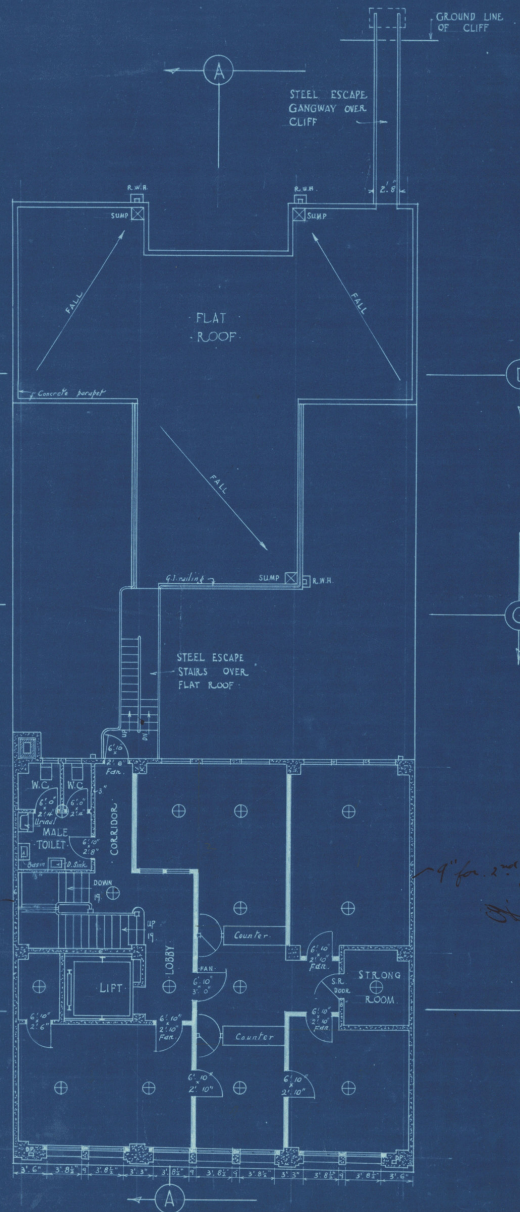

SECOND FLOOR PLAN

ELECTRIC LIGHT PENDANTS THIS
 FRONT WINDOW SASHES 6'-3" HIGH

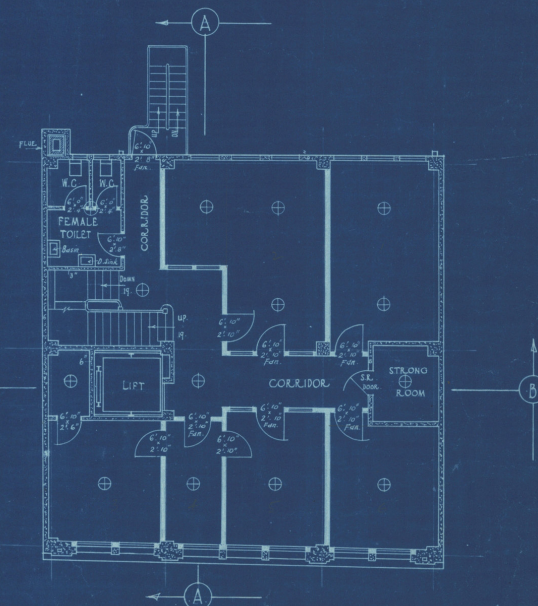

THIRD FLOOR PLAN


FRONT WINDOW SASHES 6'-3" HIGH

SCALE - 1/8" = 1 FOOT
 DRAWN HH
 DATE - 24. 4. 35

THE COMMERCIAL BANK OF AUSTRALIA LIMITED
 PREMISES AT WELLINGTON NEW ZEALAND


CLERK FILES & CLERK FILES
 ARCHITECTS
 WELLINGTON
 NEW ZEALAND

SHEET N° : 3
 SET N° : 1

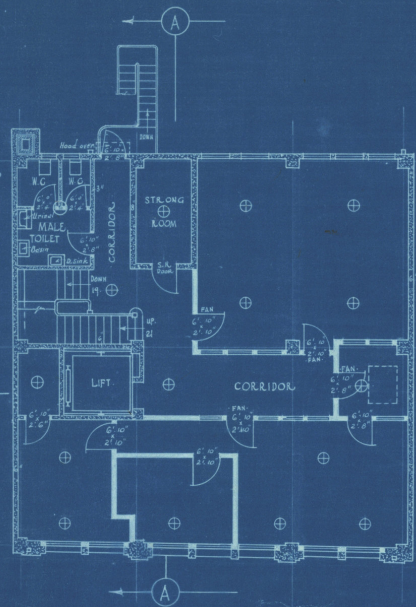


SIXTH FLOOR PLAN

ELECTRIC LIGHT PENDANTS
 SIX ELECTRIC HEATING POINTS FLOOR
 FRONT WINDOW SASHES 6' 6" HIGH

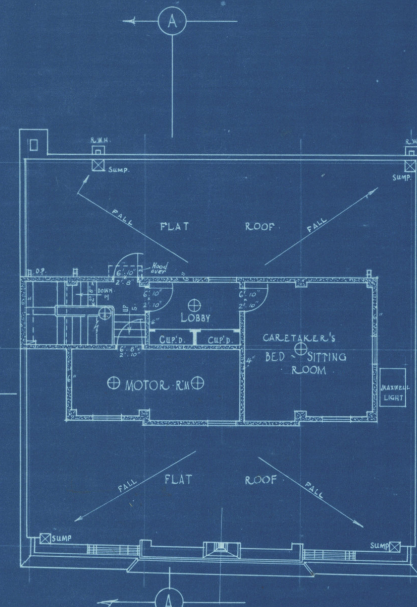


CARETAKER & MOTOR R.M.

ONE E. HEATING POINT CARETAKER'S ROOM

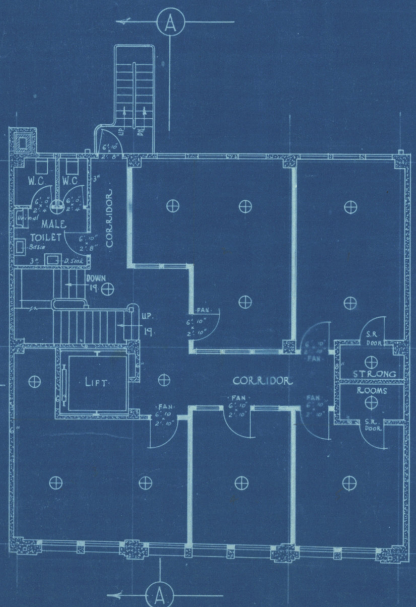

FOURTH FLOOR PLAN

SIX E. HEATING POINTS FOURTH FLOOR
 FRONT WINDOW SASHES 6' 6" HIGH

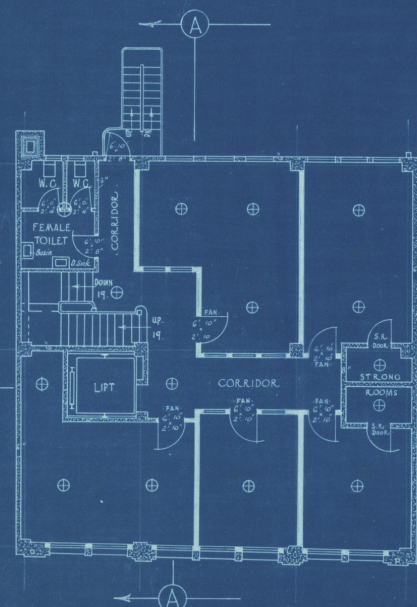

FIFTH FLOOR PLAN

SIX ELECTRIC HEATING POINTS FIFTH FLOOR
 FRONT WINDOW SASHES 6' 6" HIGH



BANKING CHAMBER CEILING PLAN

ORNAMENT OR SCOFFS OF ALL BEAMS TO DETAIL




SCALE = $\frac{1}{8}" = 1 \text{ FOOT}$
 DRAWN BY
 DATE = 24-4-35

THE COMMERCIAL BANK OF AUSTRALIA LIMITED PREMISES AT WELLINGTON NEW ZEALAND

CLERE PRINCE & CLERE PRINCE
 ARCHITECTS
 WELLINGTON
 NEW ZEALAND



SHEET NO. 4

SET NO. 1

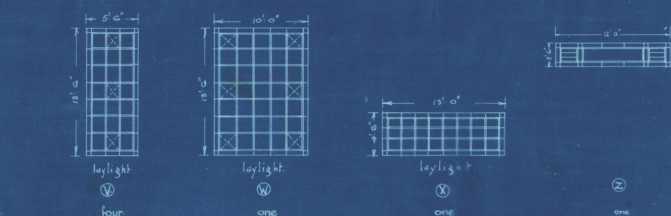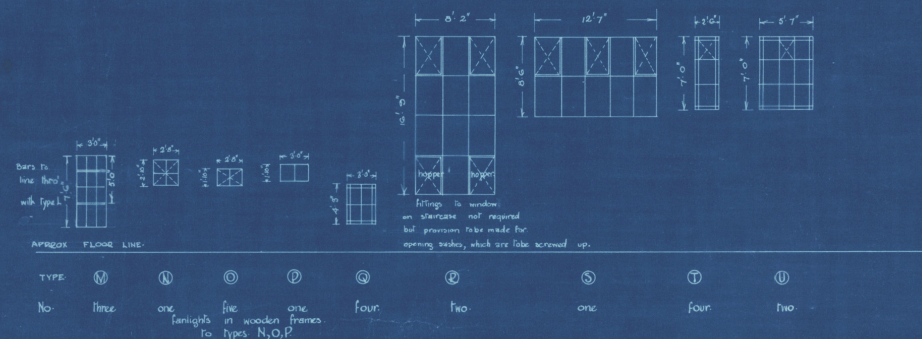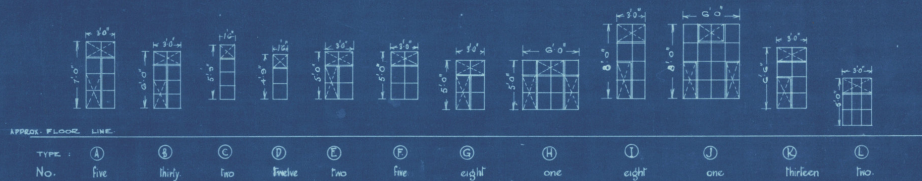

GENERAL NOTES:
 - Opening sashes to be pivot hung with approved openers.
 - Number below indicates number required.
 - All windows are shown showing exterior elevations, excepting ceiling lights.
 - Dotted lines indicate parts to open.
 - All over-all sizes given are sizes of openings.
 - Generally all fanlights are hinged at top to open out.
 - Other sashes to be vertical pivot hung.

STEEL WINDOWS

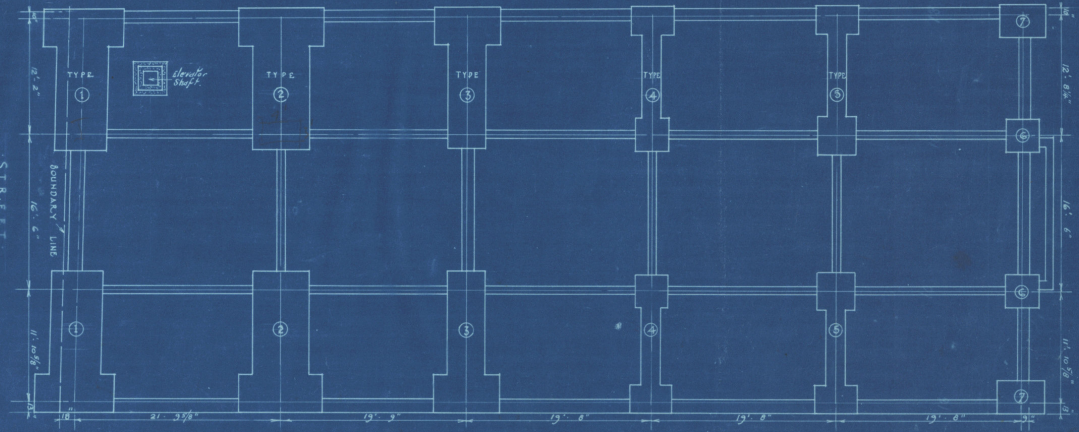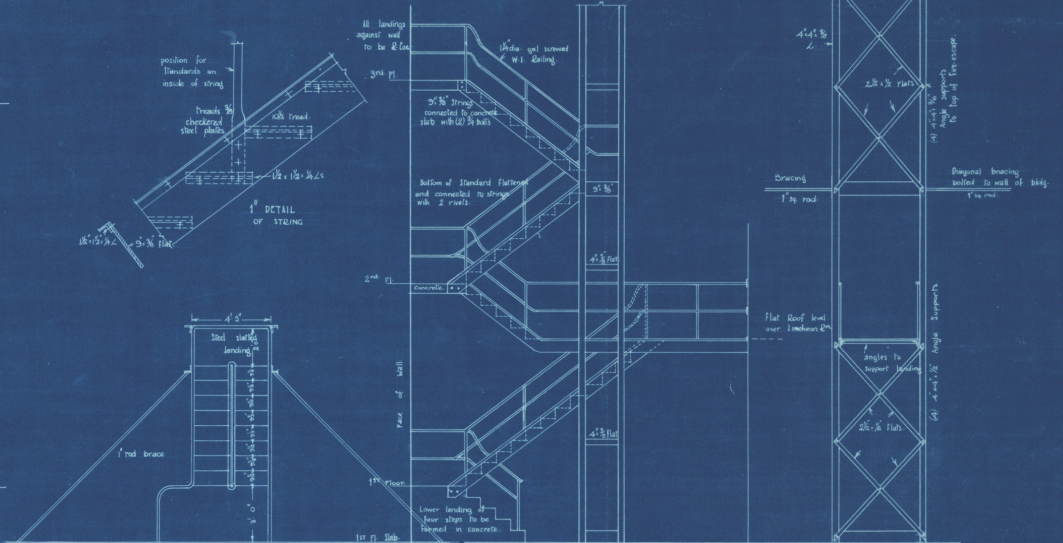

FOUNDATION PLAN

SCALE: $\frac{1}{8}" = 1 \text{ FOOT}$


SCALE - $\frac{1}{8}$ " = 1 FOOT
 DRAWN - H.H.
 DATE - 24.4.35.

THE • COMMERCIAL • BANK • OF • AUSTRALIA • LIMITED •
 PREMISES • AT • WELLINGTON • NEW • ZEALAND •


CLERE FRISA & CLERE FRISA
 ARCHITECTS
 WELLINGTON
 NEW ZEALAND

SHEET N° 5

SET N°

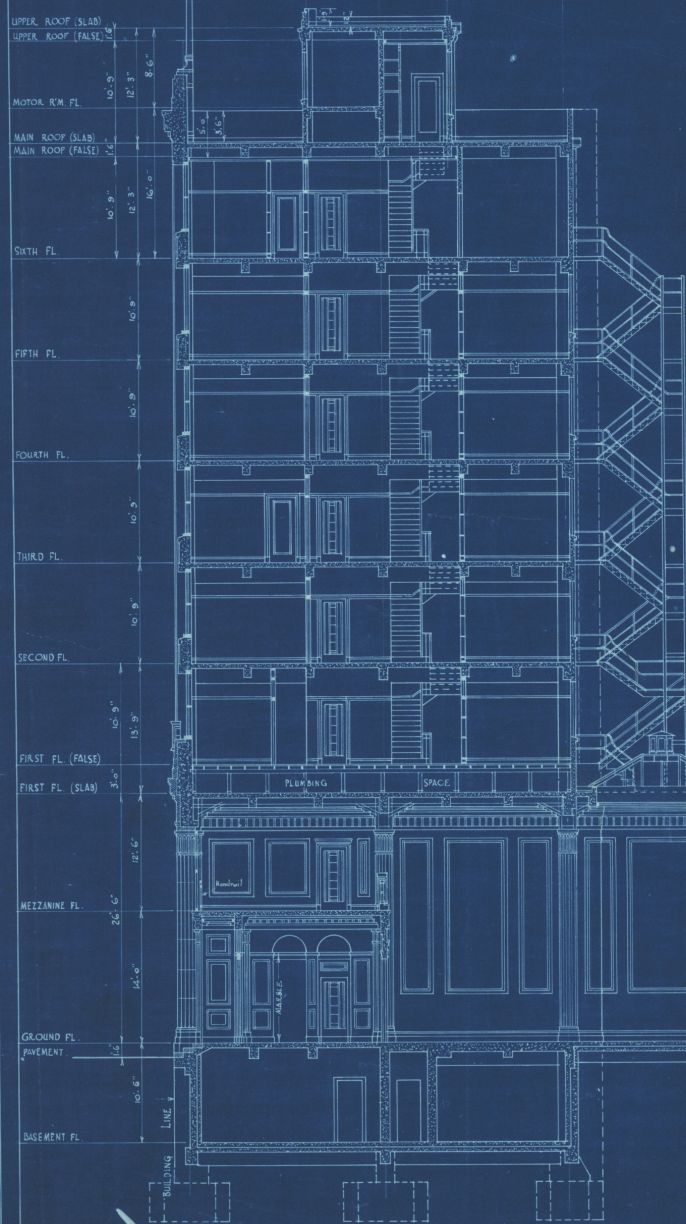

ELEVATION NORTH WALL OF BANKING CHAMBER

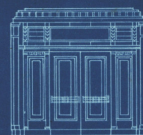

ELEVATION OF DOOR-
 WAY BETWEEN VESTIBULE
 & ENTRANCE HALL



SECTION • AT • A • A

SCALE - $\frac{1}{8}" = 1 \text{ FOOT}$
 DRAWN W.H.L. & L.P.
 DATE - 18.2.35

THE COMMERCIAL BANK OF AUSTRALIA LIMITED
 PREMISES AT WELLINGTON NEW ZEALAND


CLEGG BLISS & CLEGG ARCHITECTS
 WELLINGTON
 NEW ZEALAND

SHEET N° : 6

SET N° : 1



EAST ELEVATION

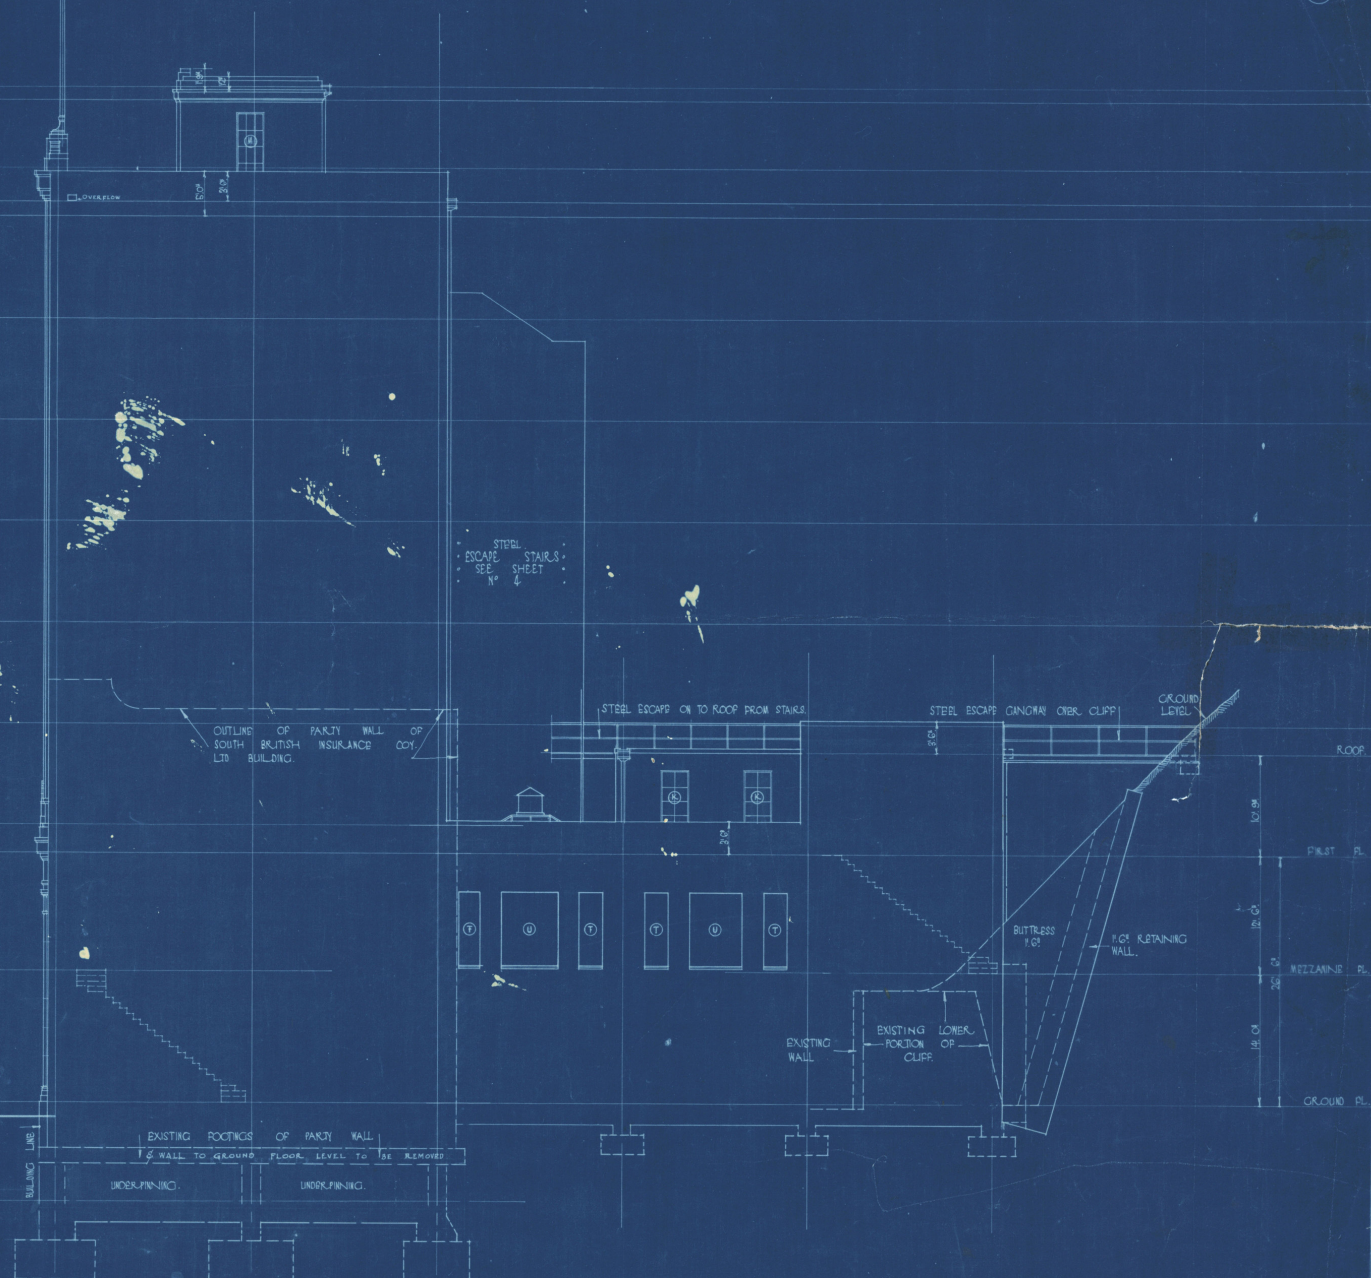


NORTH ELEVATION

SCALE - 1/8" = 1 FOOT
 DRAWN -
 DATE - 24.4.35


THE COMMERCIAL BANK OF AUSTRALIA LIMITED
 PREMISES AT WELLINGTON NEW ZEALAND

CLERE FAIRB & CLERE FAIRB
 ARCHITECTS
 WELLINGTON
 NEW ZEALAND


SHEET No: 7
 SET No: 1

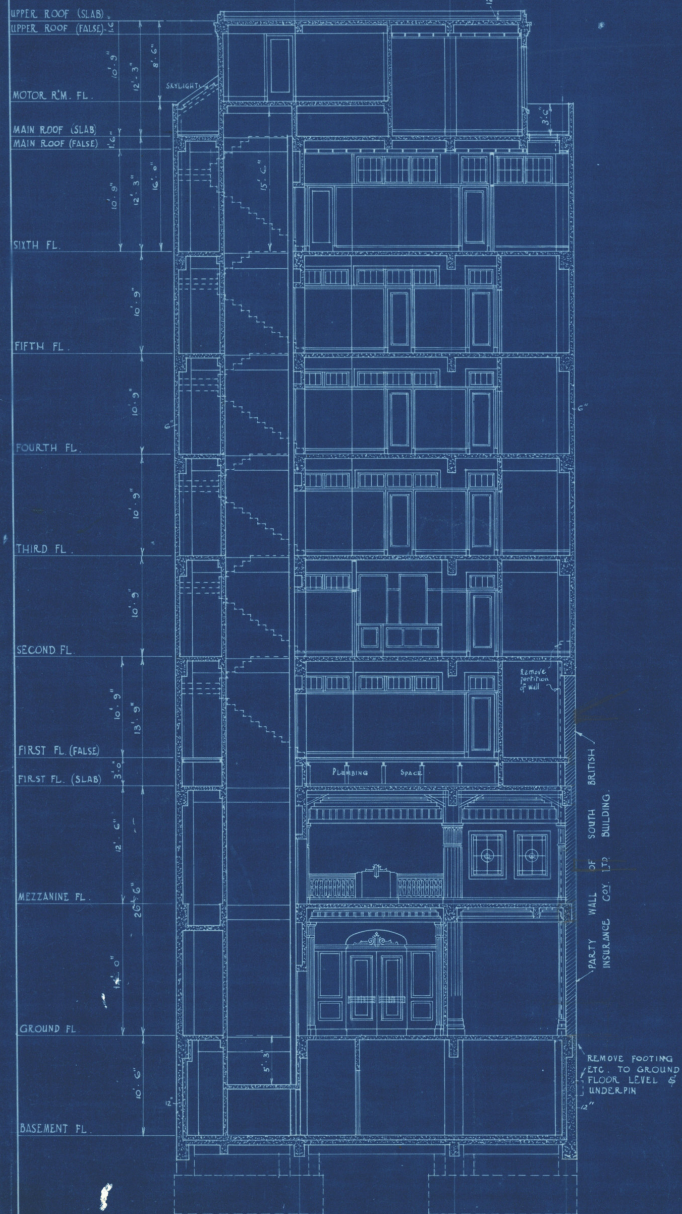

SECTION AT B · B

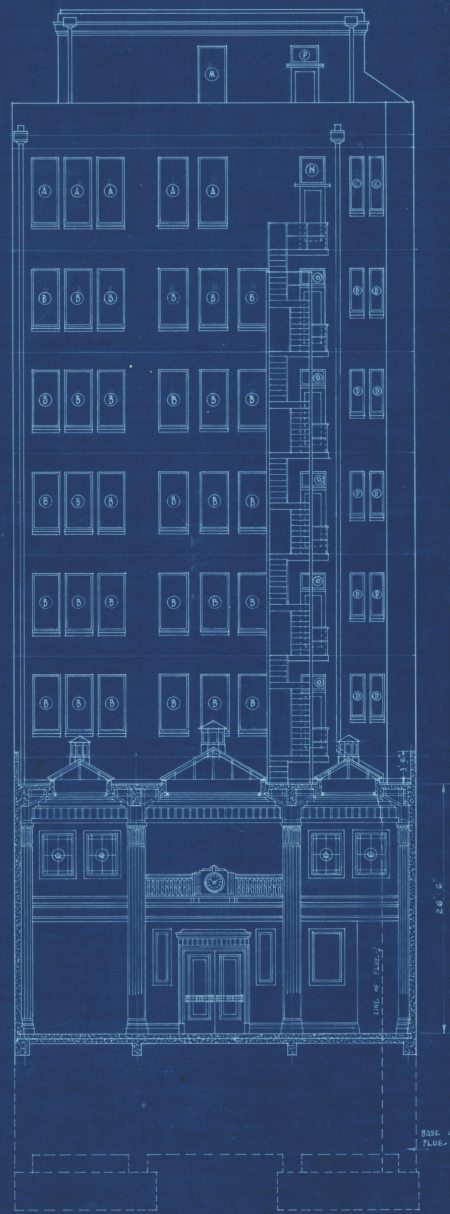

SECTION AT C · C

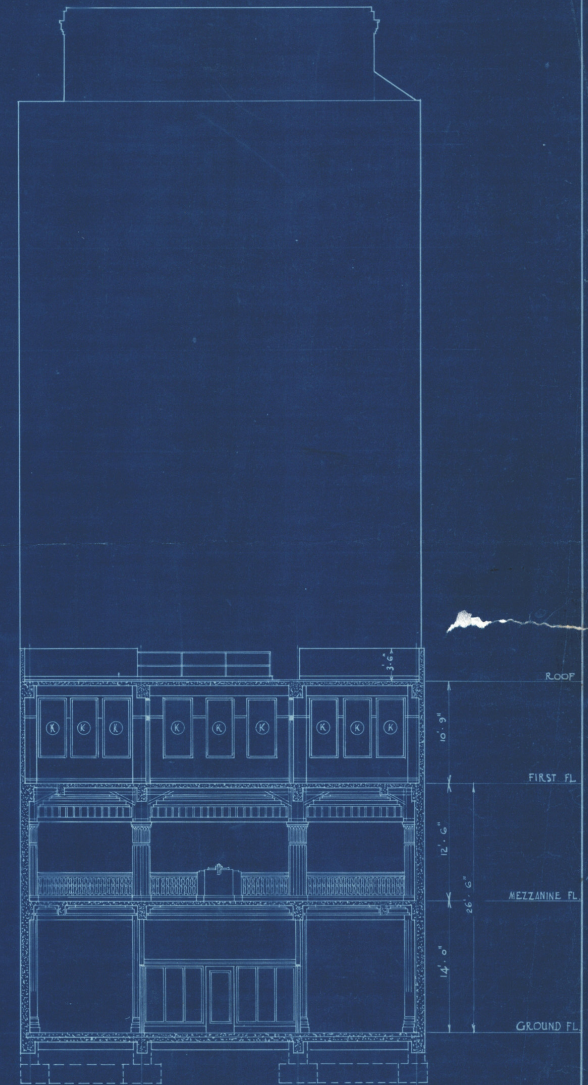


SECTION AT D · D

SCALE - $\frac{1}{8}$ " = 1 FOOT
 DRAWN - FWH
 DATE - 8.35

THE COMMERCIAL BANK OF AUSTRALIA LIMITED
 PREMISES AT WELLINGTON NEW ZEALAND

CLERE PHILLIPS & CLERE PHILLIPS
 ARCHITECTS
 WELLINGTON
 NEW ZEALAND

SHEET N° 8
 SET N°

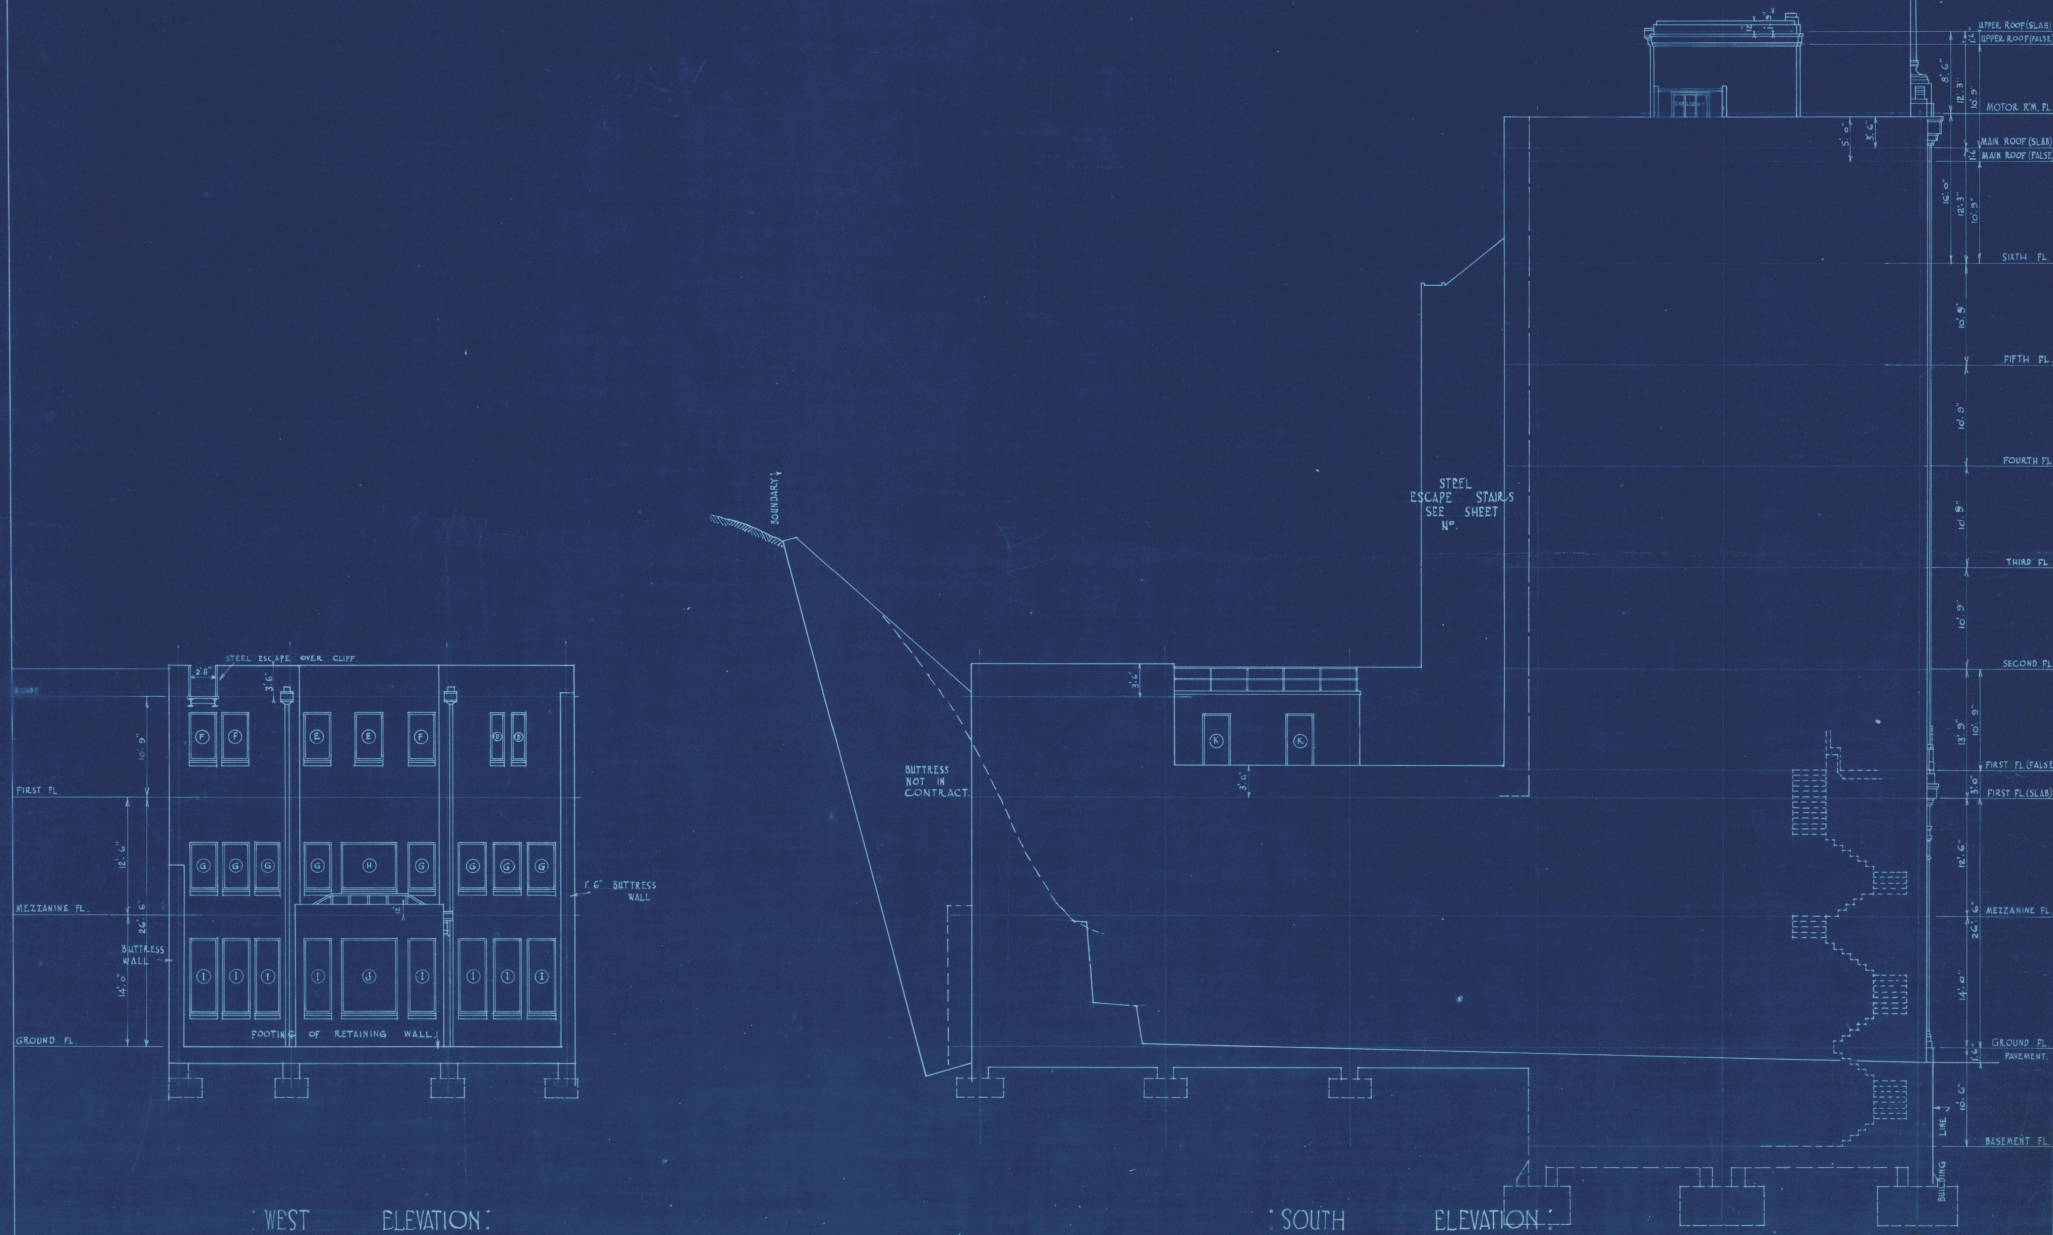












SCALE $\frac{1}{2}$ " = 1 FOOT
 DRAWN JAH
 DATE 2.35

THE COMMERCIAL BANK OF AUSTRALIA LIMITED
 PREMISES AT WELLINGTON NEW ZEALAND

CLERE PRISA & CLERE PRISA
 ARCHITECTS
 WELLINGTON
 NEW ZEALAND

SHEET N° 9

SET N°

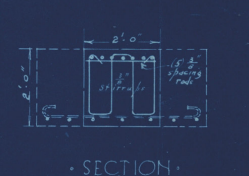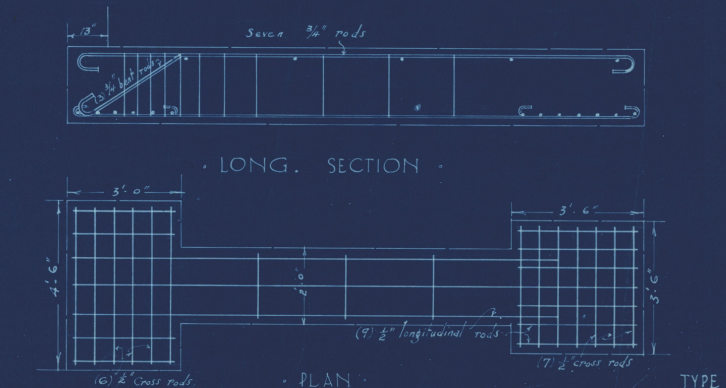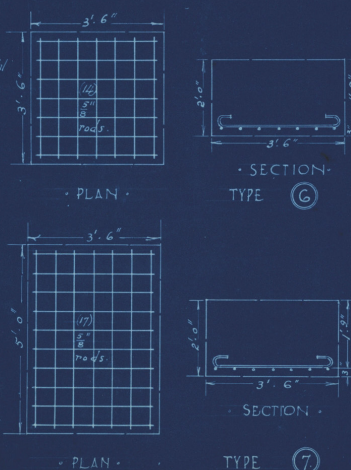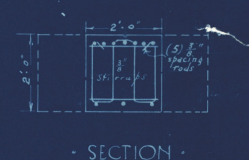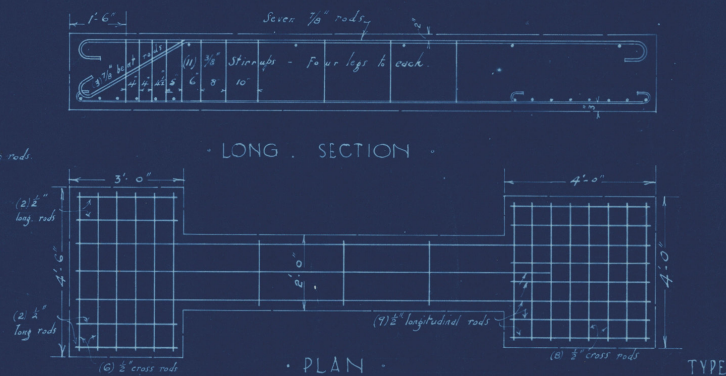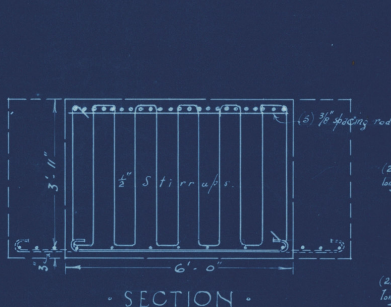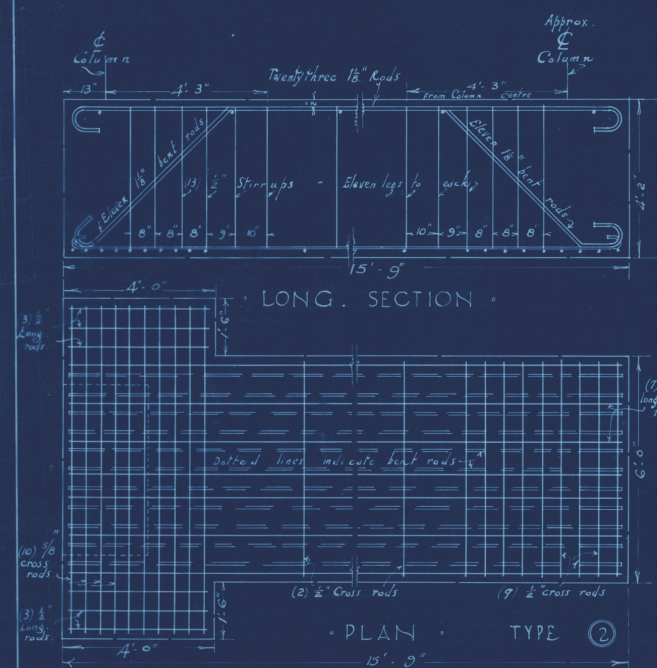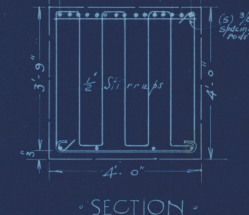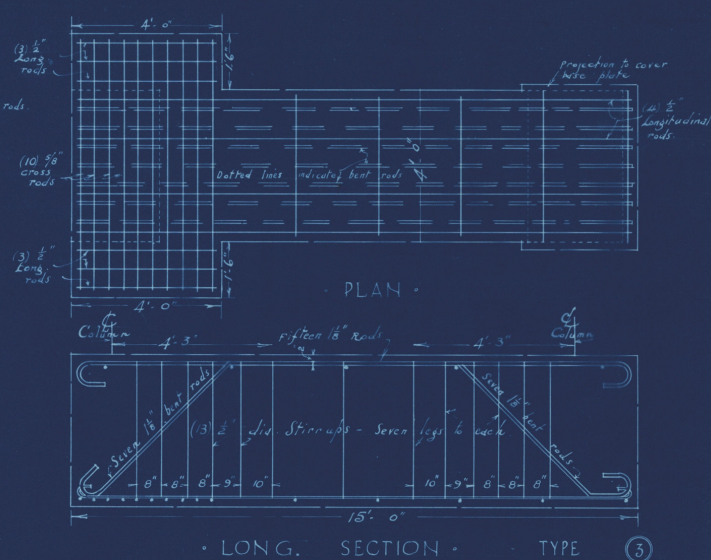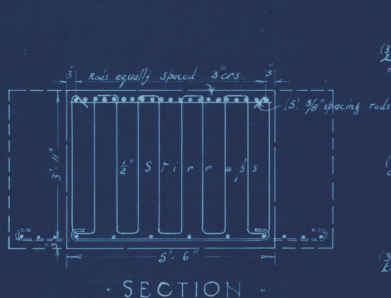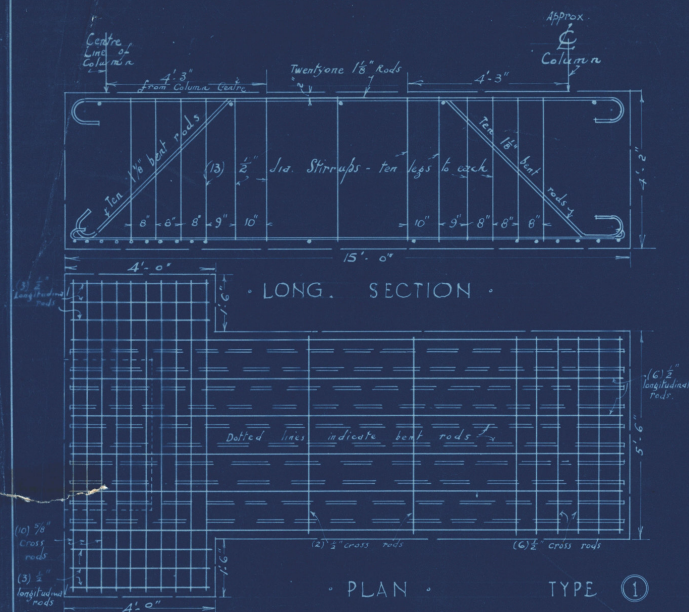


DETAILS REINFORCED CONCRETE FOOTINGS

SCALE - 1/8" = 1 FOOT
 DRAWN H.H.
 DATE - 24.4.35


THE COMMERCIAL BANK OF AUSTRALIA LIMITED PREMISES AT WELLINGTON NEW ZEALAND

CLERE FARNS & CLERE ARCHITECTS
 WELLINGTON
 NEW ZEALAND


SHEET No: 10
 SET No: 1

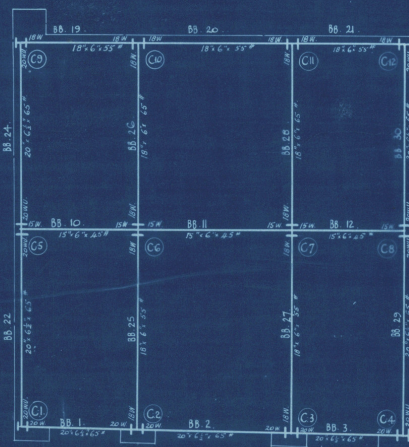


BEAMS & COLUMNS UNDER BASEMENT FLOOR

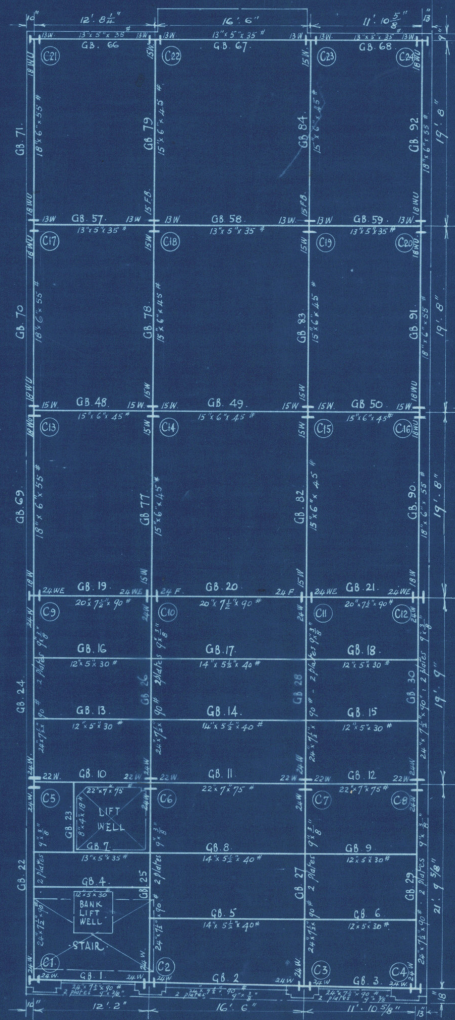

BEAMS & COLUMNS SUPPORTING & UNDER GROUND FLOOR

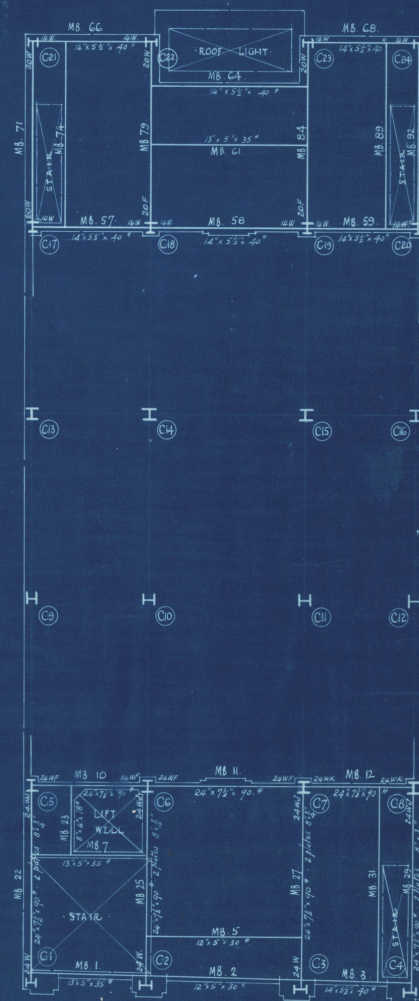

BEAMS & COLUMNS SUPPORTING MEZZANINE FLOOR

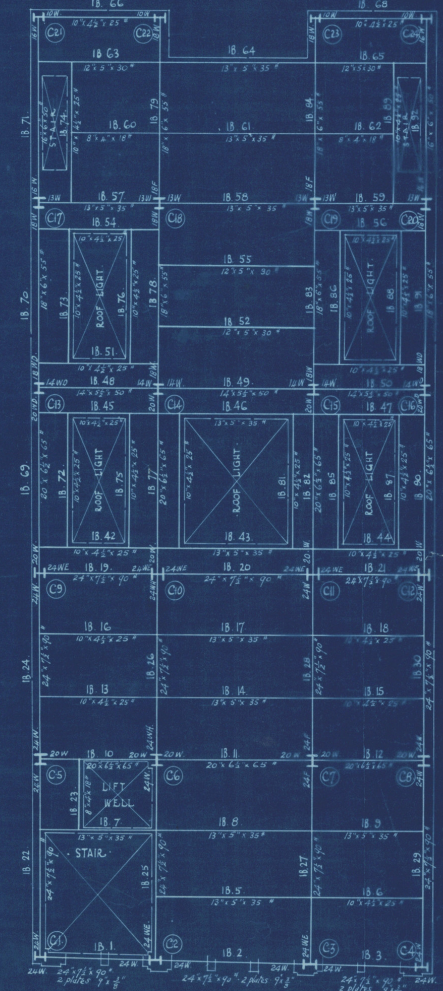

BEAMS & COLUMNS SUPPORTING FIRST FLOOR


SCALE - $\frac{1}{8}'' = 1$ FOOT
 DRAWN HAH
 DATE - 24.4.35

THE COMMERCIAL BANK OF AUSTRALIA LIMITED PREMISES AT WELLINGTON NEW ZEALAND


CLERE FAIRB & CLERE FAIRB
 ARCHITECTS
 WELLINGTON
 NEW ZEALAND

SHEET N° : 11


SET N° :

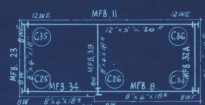


MOTOR ROOM FLOOR :

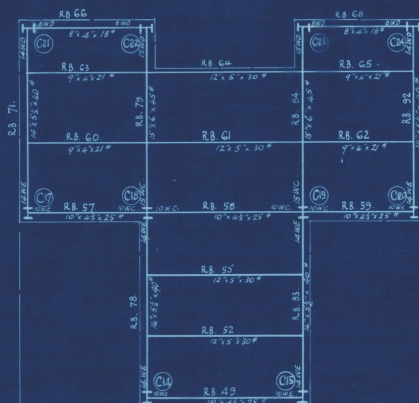


BEAMS & COLUMNS SUPPORTING SIXTH FLOOR :

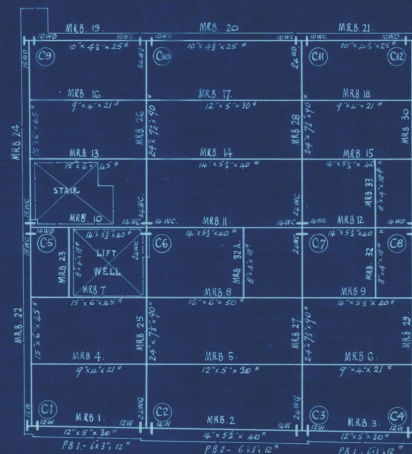


BEAMS & COLUMNS SUPPORTING MAIN ROOF :

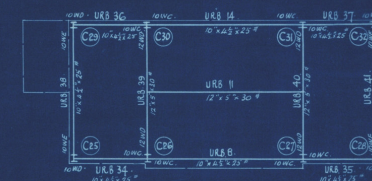


BEAMS & COLUMNS SUPPORTING UPPER ROOF :

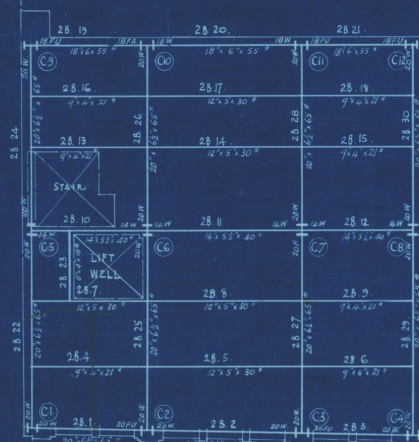


BEAMS & COLUMNS SUPPORTING SECOND FLOOR AND REAR ROOF :

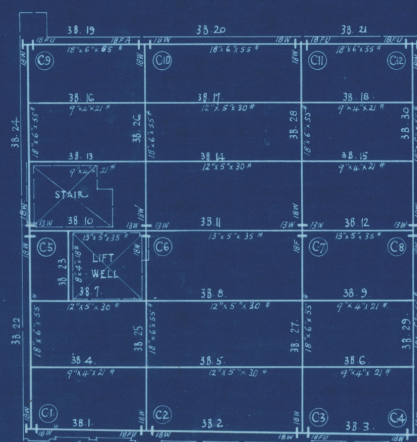

BEAMS & COLUMNS SUPPORTING THIRD FLOOR :

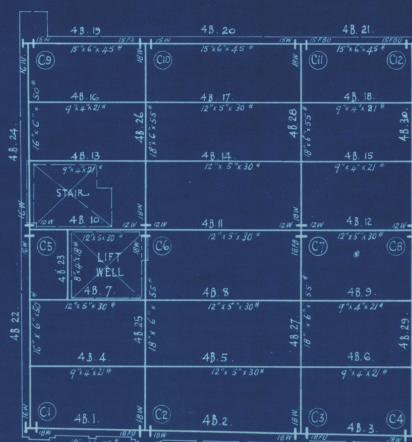

BEAMS & COLUMNS SUPPORTING FOURTH FLOOR :

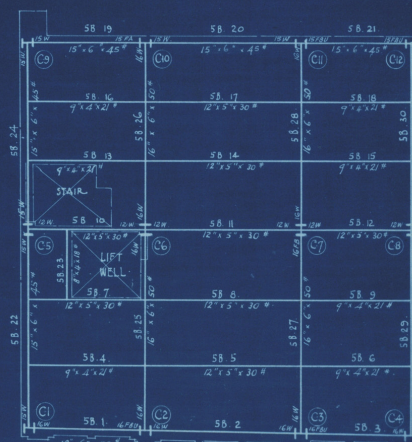

BEAMS & COLUMNS SUPPORTING FIFTH FLOOR :

- CLERE FRIDA & CLERE TN
- ARCHITECTS •
- WELLINGTON •
- NEW ZEALAND •








SCALE - $\frac{1}{2}$ " = 1' FOOT
 DRAWN
 DATE - 24.4.35

THE COMMERCIAL BANK OF AUSTRALIA LIMITED
 PREMISES AT WELLINGTON NEW ZEALAND


CLERE RUSSELL & CLERE RUSSELL
 ARCHITECTS
 WELLINGTON
 NEW ZEALAND

SHEET N° 14


SET N°

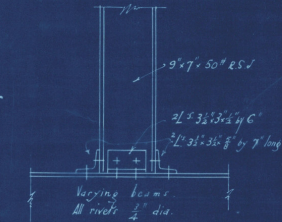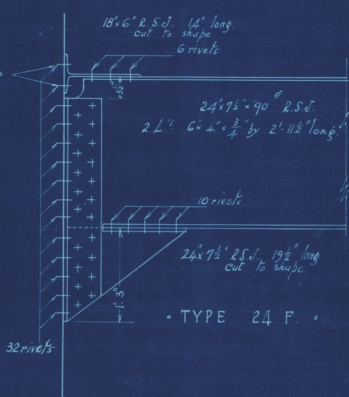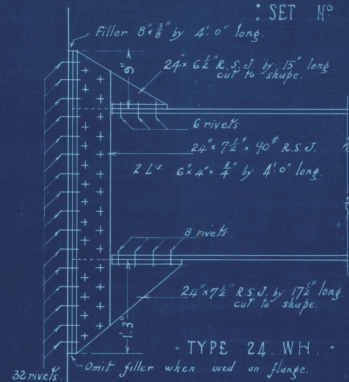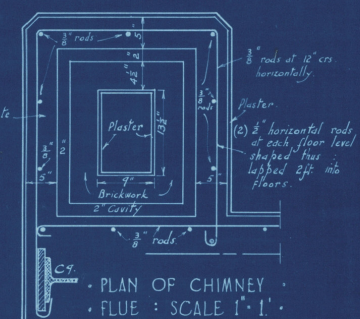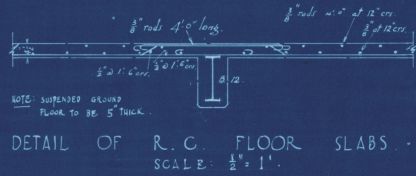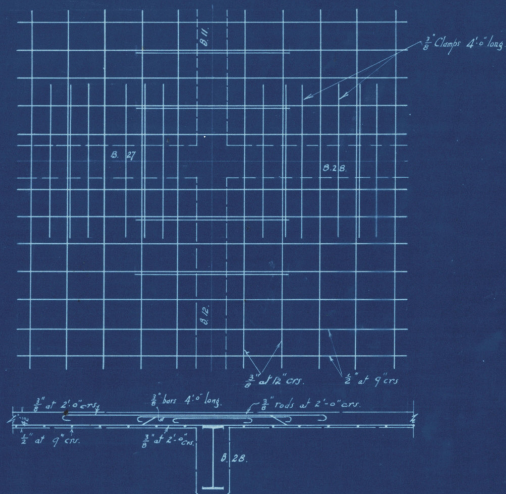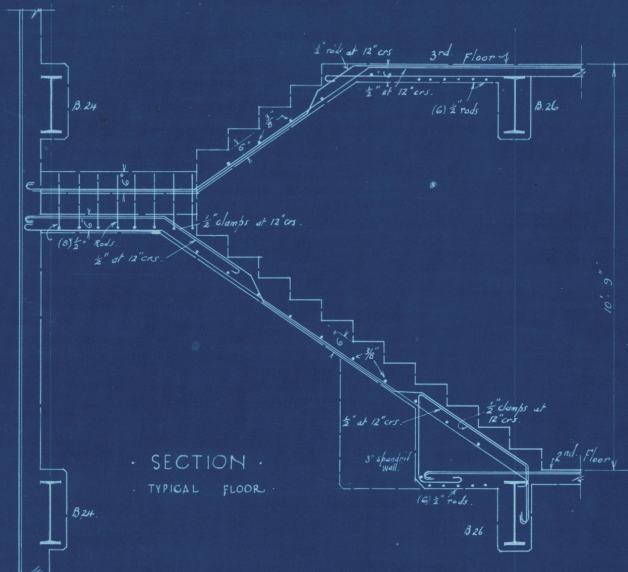

COLUMN DETAIL AT COLUMNS
 25, 26, 27, 28, 29, 30, 31 & 32

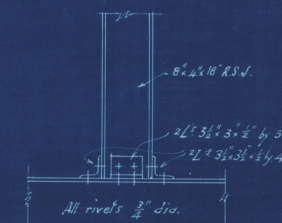


COLUMN DETAIL AT COLUMNS
 nos. 34, 35 & 36

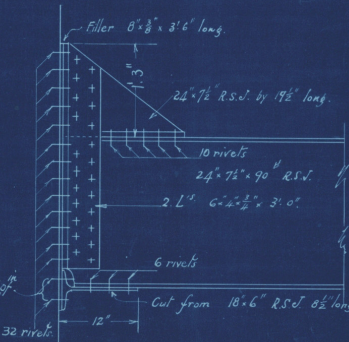

STRUCTURAL STEEL - TYPE 24 WK.
 DETAILS SCALE 1\"/>

DETAIL OF R.C. STAIRCASE
 SCALE: $\frac{1}{2}$ " = 1'
 WALL RODS NOT SHOWN

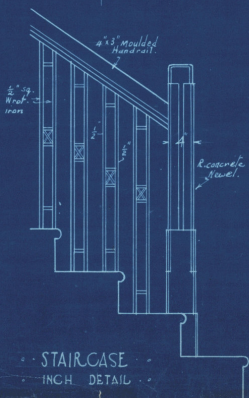



SCALE - 1" = 1'00"
 DRAWN -
 DATE 24.4.35

THE COMMERCIAL BANK OF AUSTRALIA LIMITED
 PREMISES AT WELLINGTON NEW ZEALAND



CLEVERLEY & CLEVERLEY
 ARCHITECTS
 WELLINGTON
 NEW ZEALAND

SHEET N° : 15



SET N° : 1

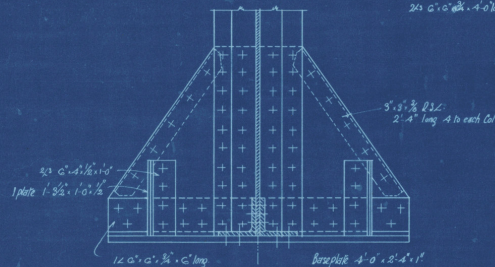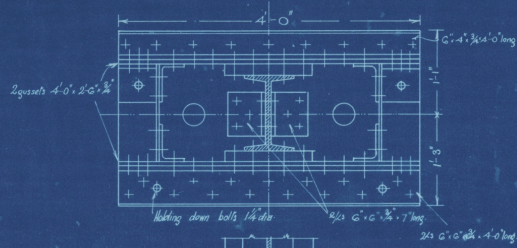


Plan and Section of Base to
 Cols. 1, 4, 9, 12.
 TYPE (A)

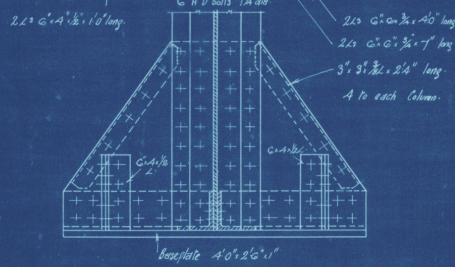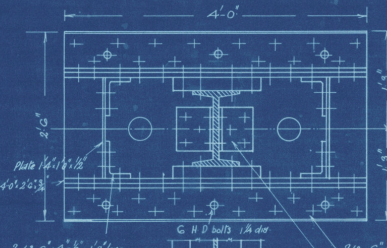


Plan and Section of Base Columns 2, 3, 10, 11.
 TYPE (B)

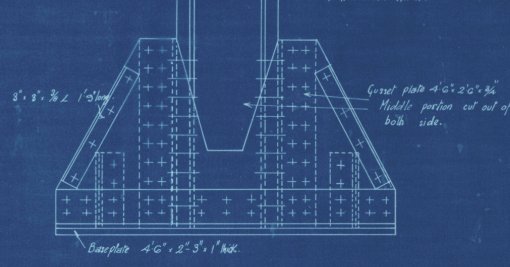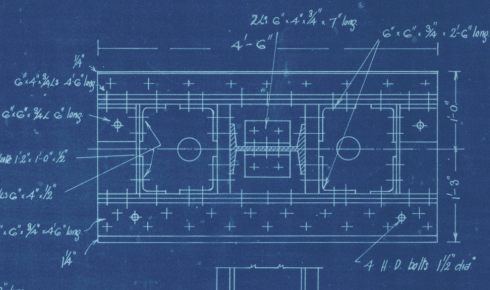

Plan and Elevation of Base
 to Columns 5, 6.
 TYPE (C)

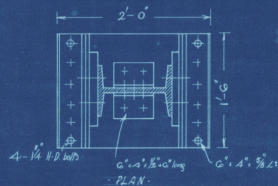


PLAN

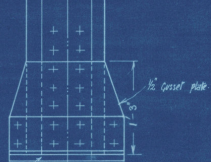


ELEVATION
 TYPE (D)


COLS. 13, 14, 15, 16, 17
 18, 19, 20, 21, 22, 23, 24

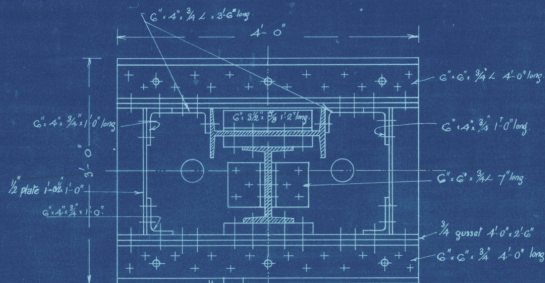


PLAN

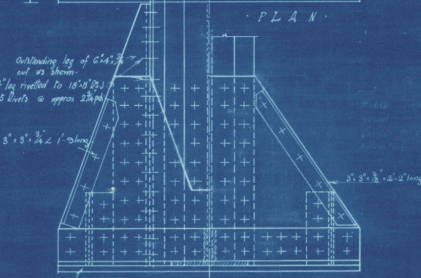


Half Elevation on 16" face
 of Stanchion.
 TYPE (E)
 COLS. 6, 7

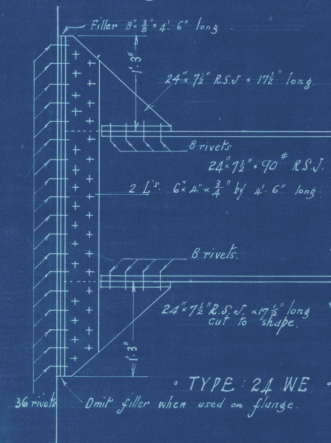


TYPE 24 WE

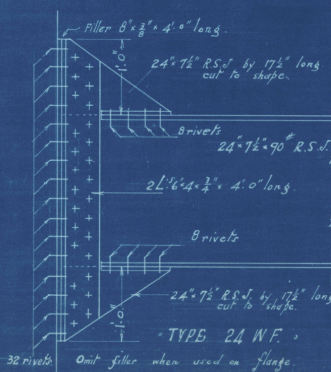


TYPE 24 NF

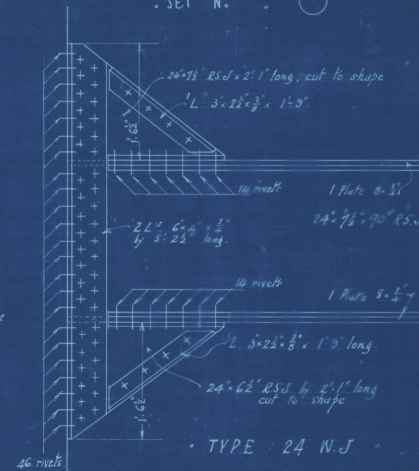

TYPE 24 NJ

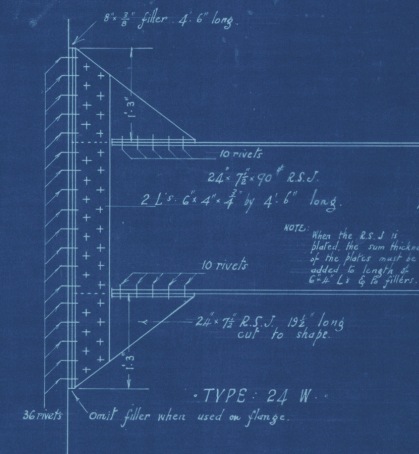

TYPE 24 W

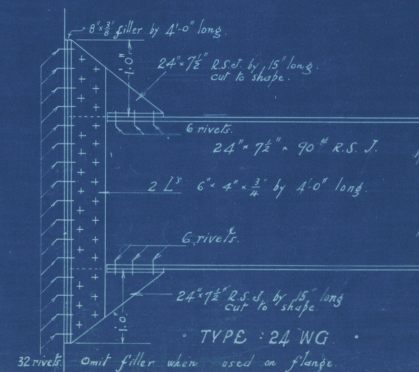





















TYPE 24 WG

SCALE - 1" = 1 FOOT
 DRAWN
 DATE - 24.4.35

THE COMMERCIAL BANK OF AUSTRALIA LIMITED PREMISES AT WELLINGTON NEW ZEALAND

CLERE, FRISA & CLERE, FRISA
 ARCHITECTS
 WELLINGTON
 NEW ZEALAND

SHEET NO: 16
 SET NO: 1

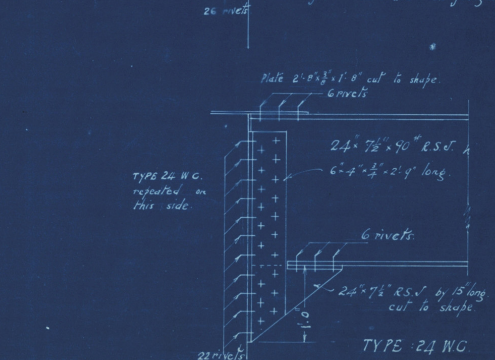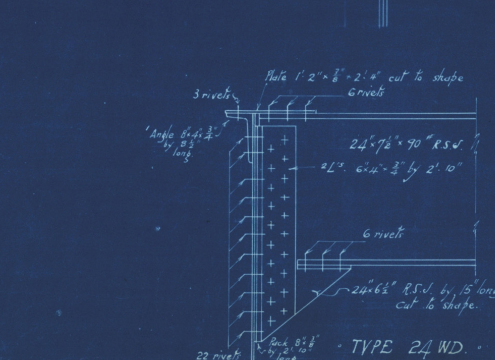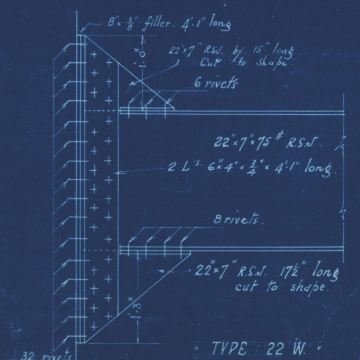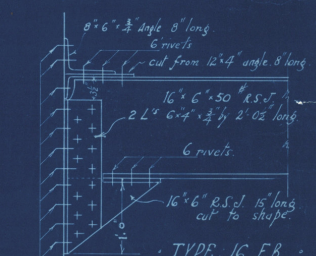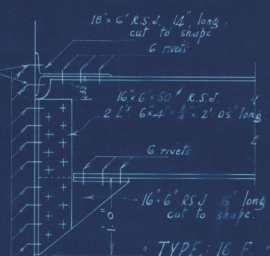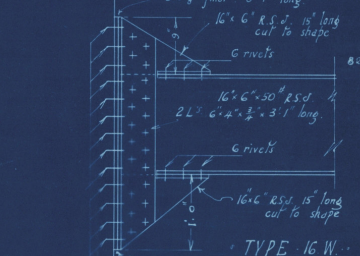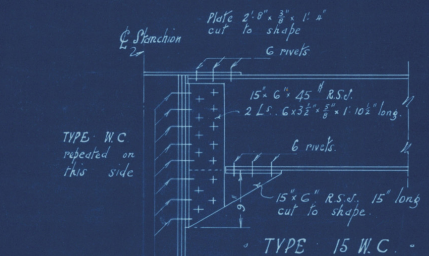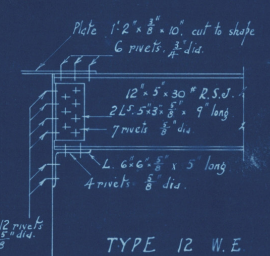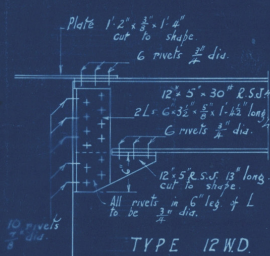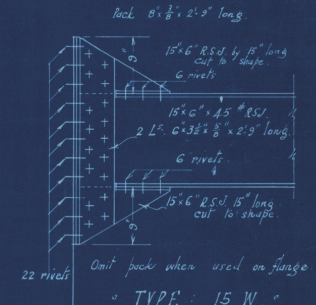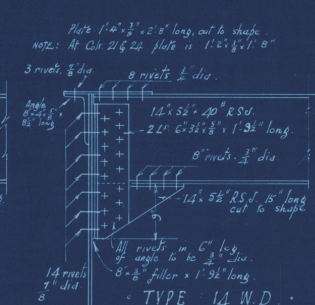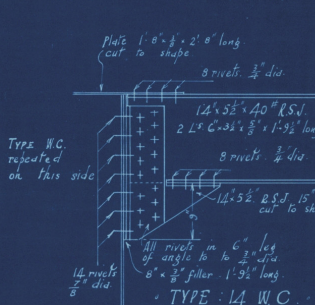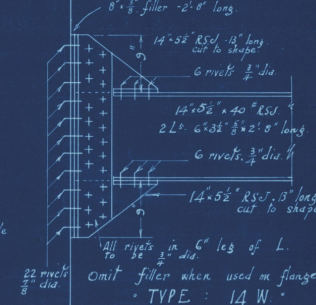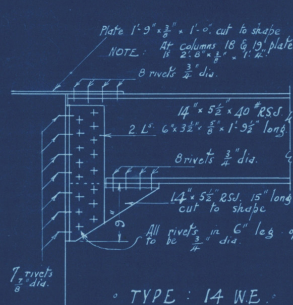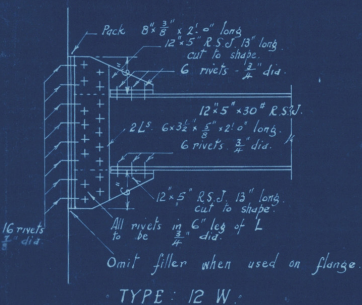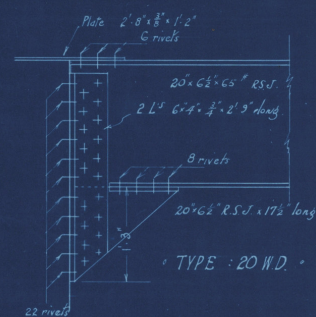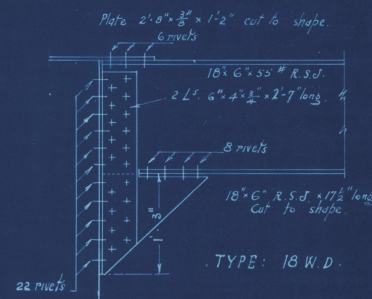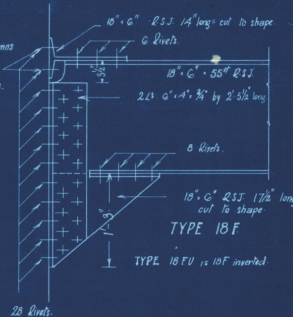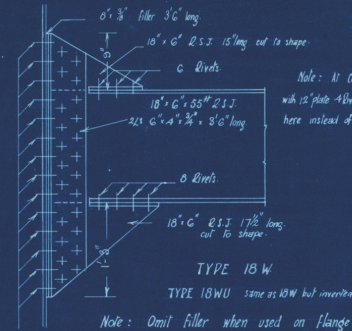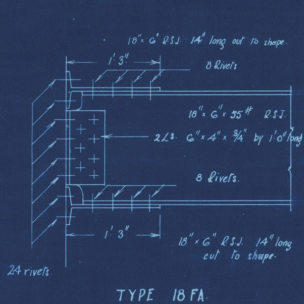

STRUCTURAL STEEL DETAILS
 BEAM CONNECTIONS

SCALE 8 FT TO 1 IN

DEAN OF STEELWORK

SET

No. in SET

SHEET No.