



WAREHOUSE AND OFFICES
WILLIS STREET
WELLINGTON
for
C. Fletcher Esq.

Scale: 8 feet to an inch.

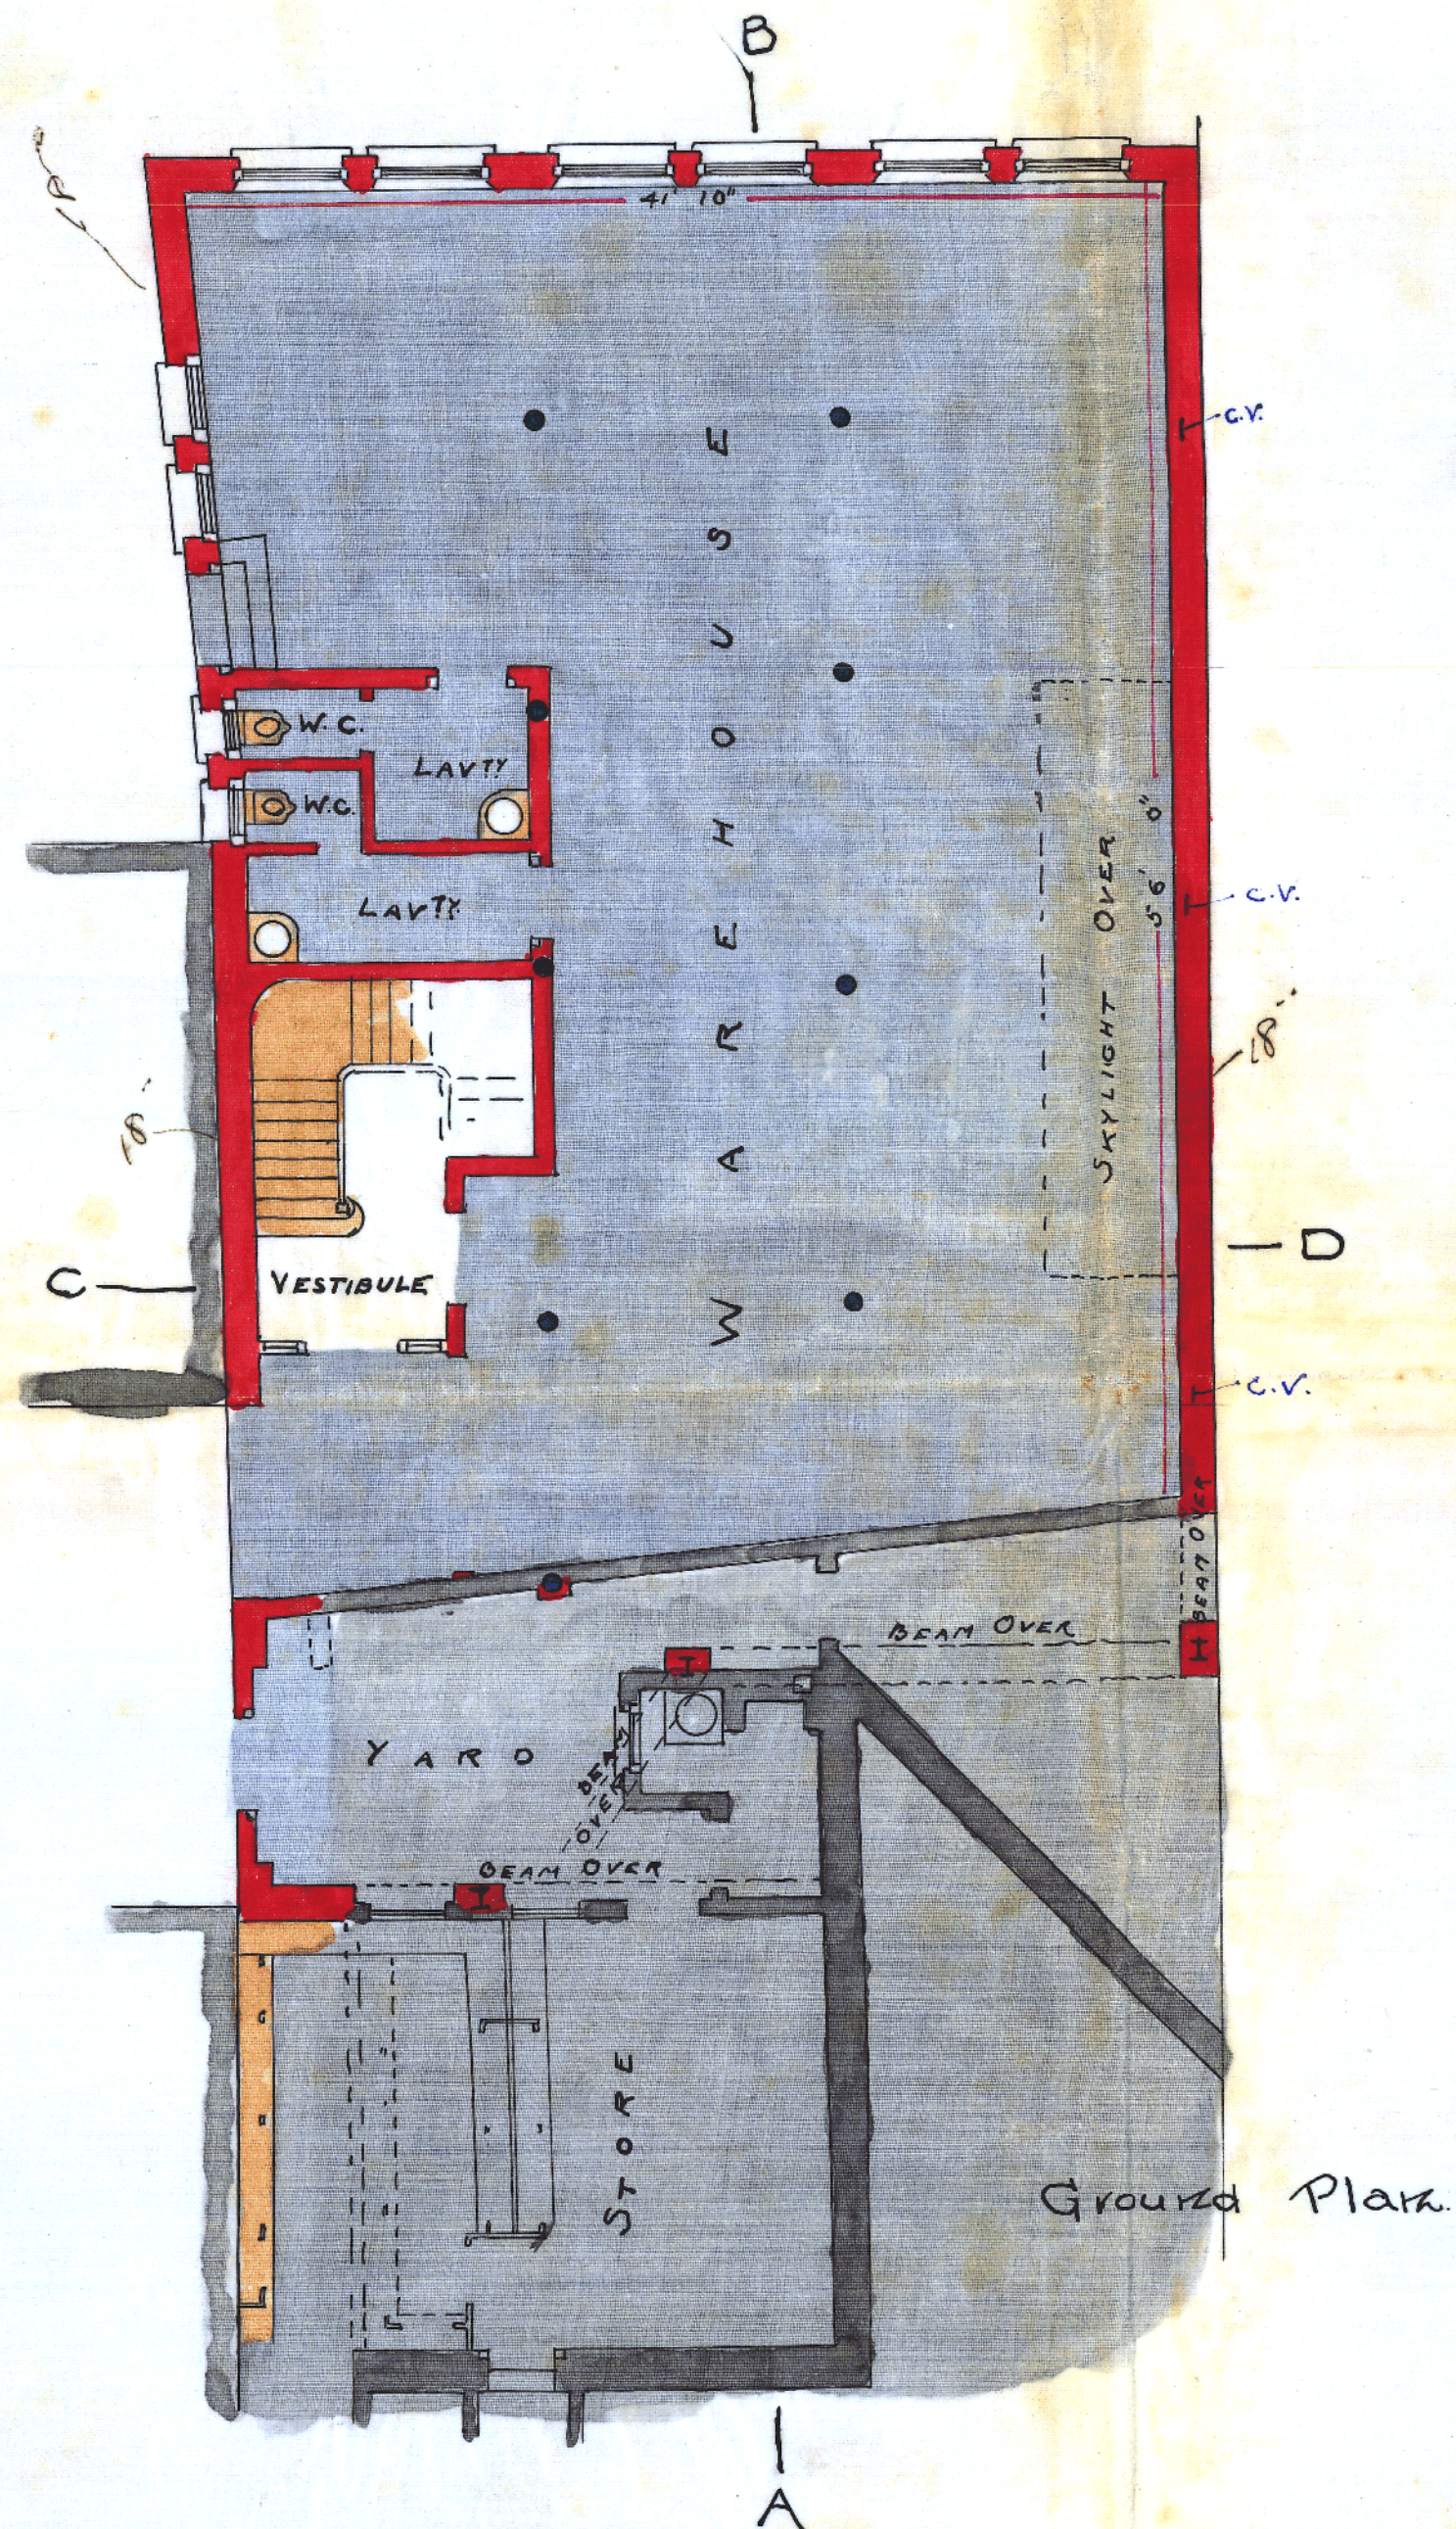

BRIGHTON & McKAY,
= ARCHITECTS, =
WELLINGTON, N.Z.
DATE 2nd January 1902.

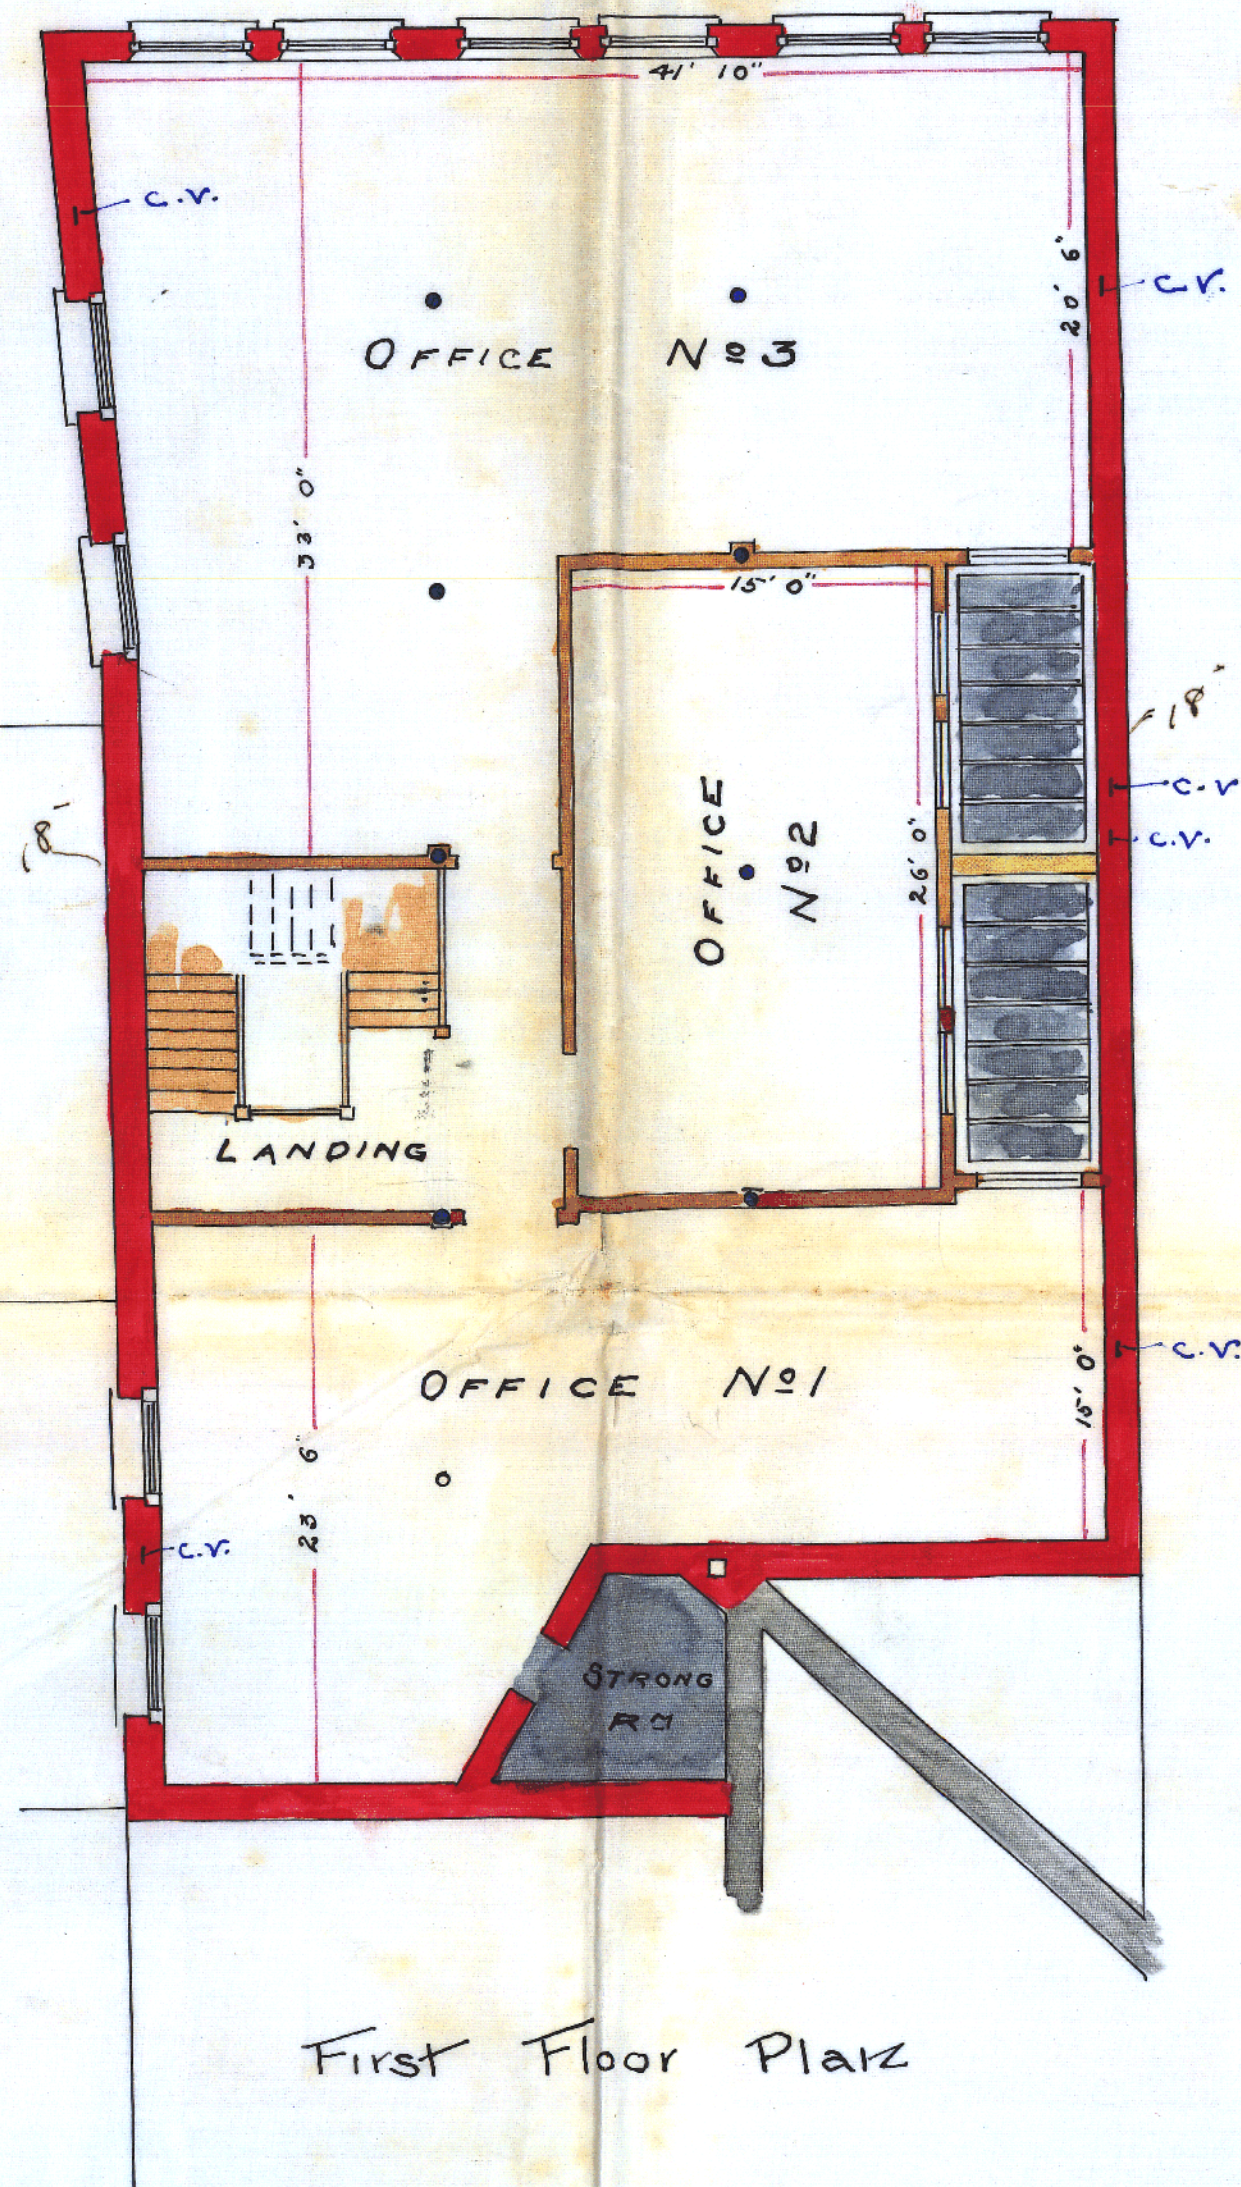

First Floor Plan


WAREHOUSE AND OFFICES

WILLIS STREET


for WELLINGTON

C. Fletcher Esq.

Scale: 8 Feet to an Inch.

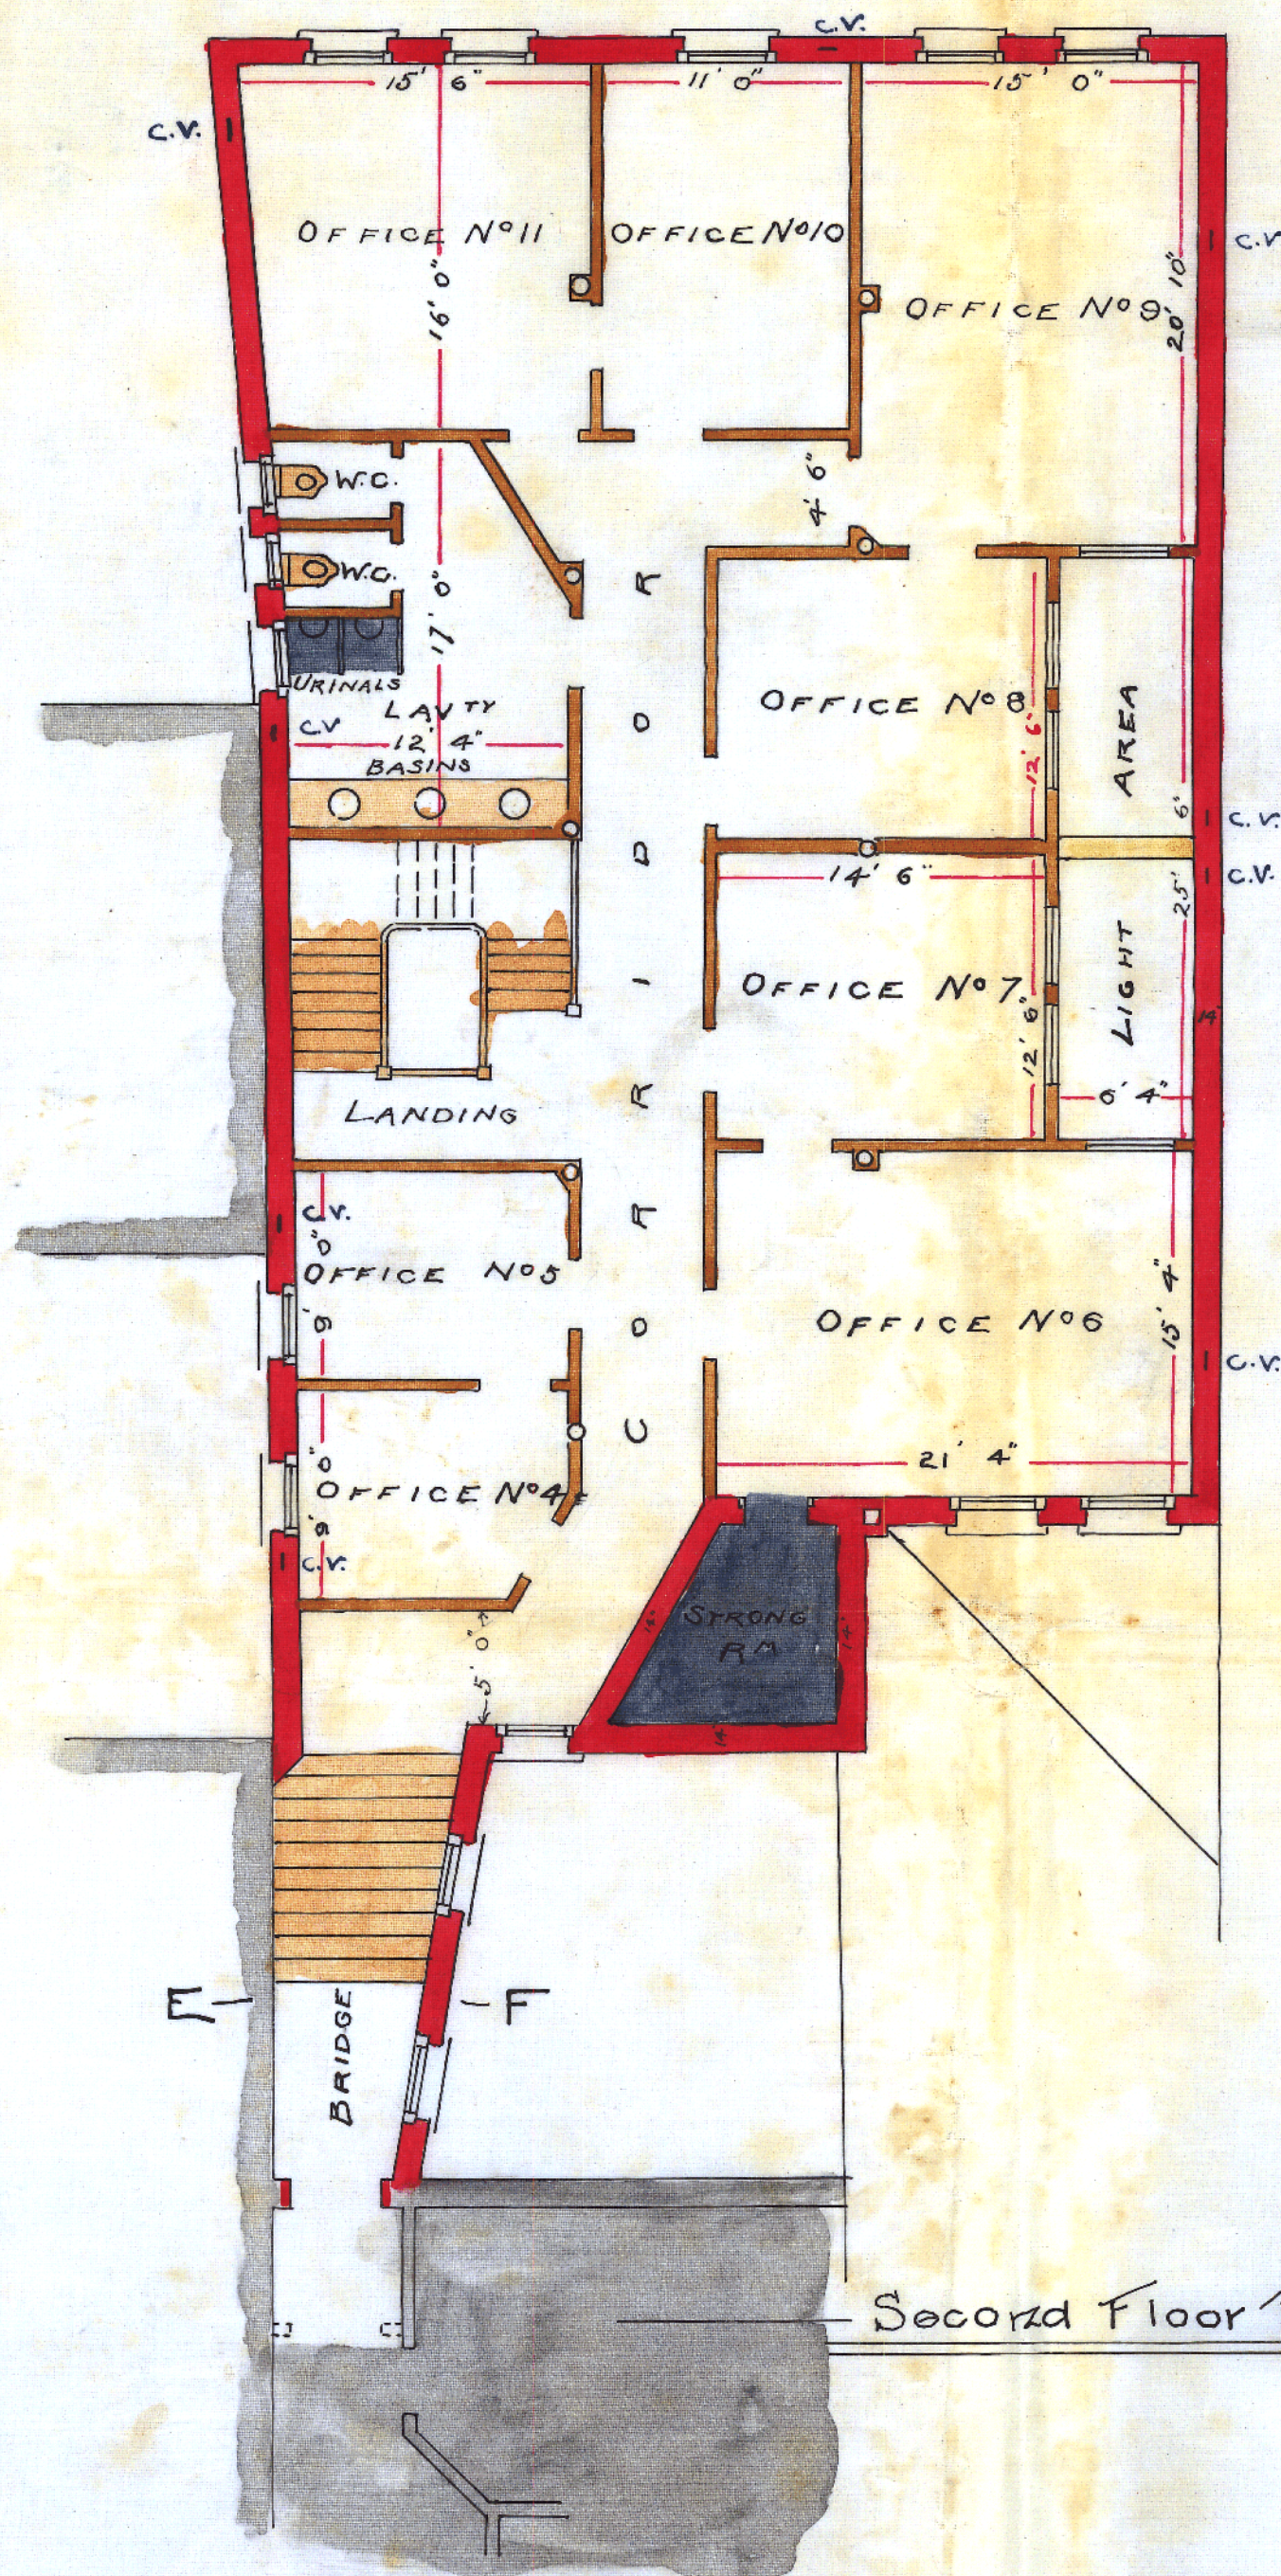

Second Floor Plan.

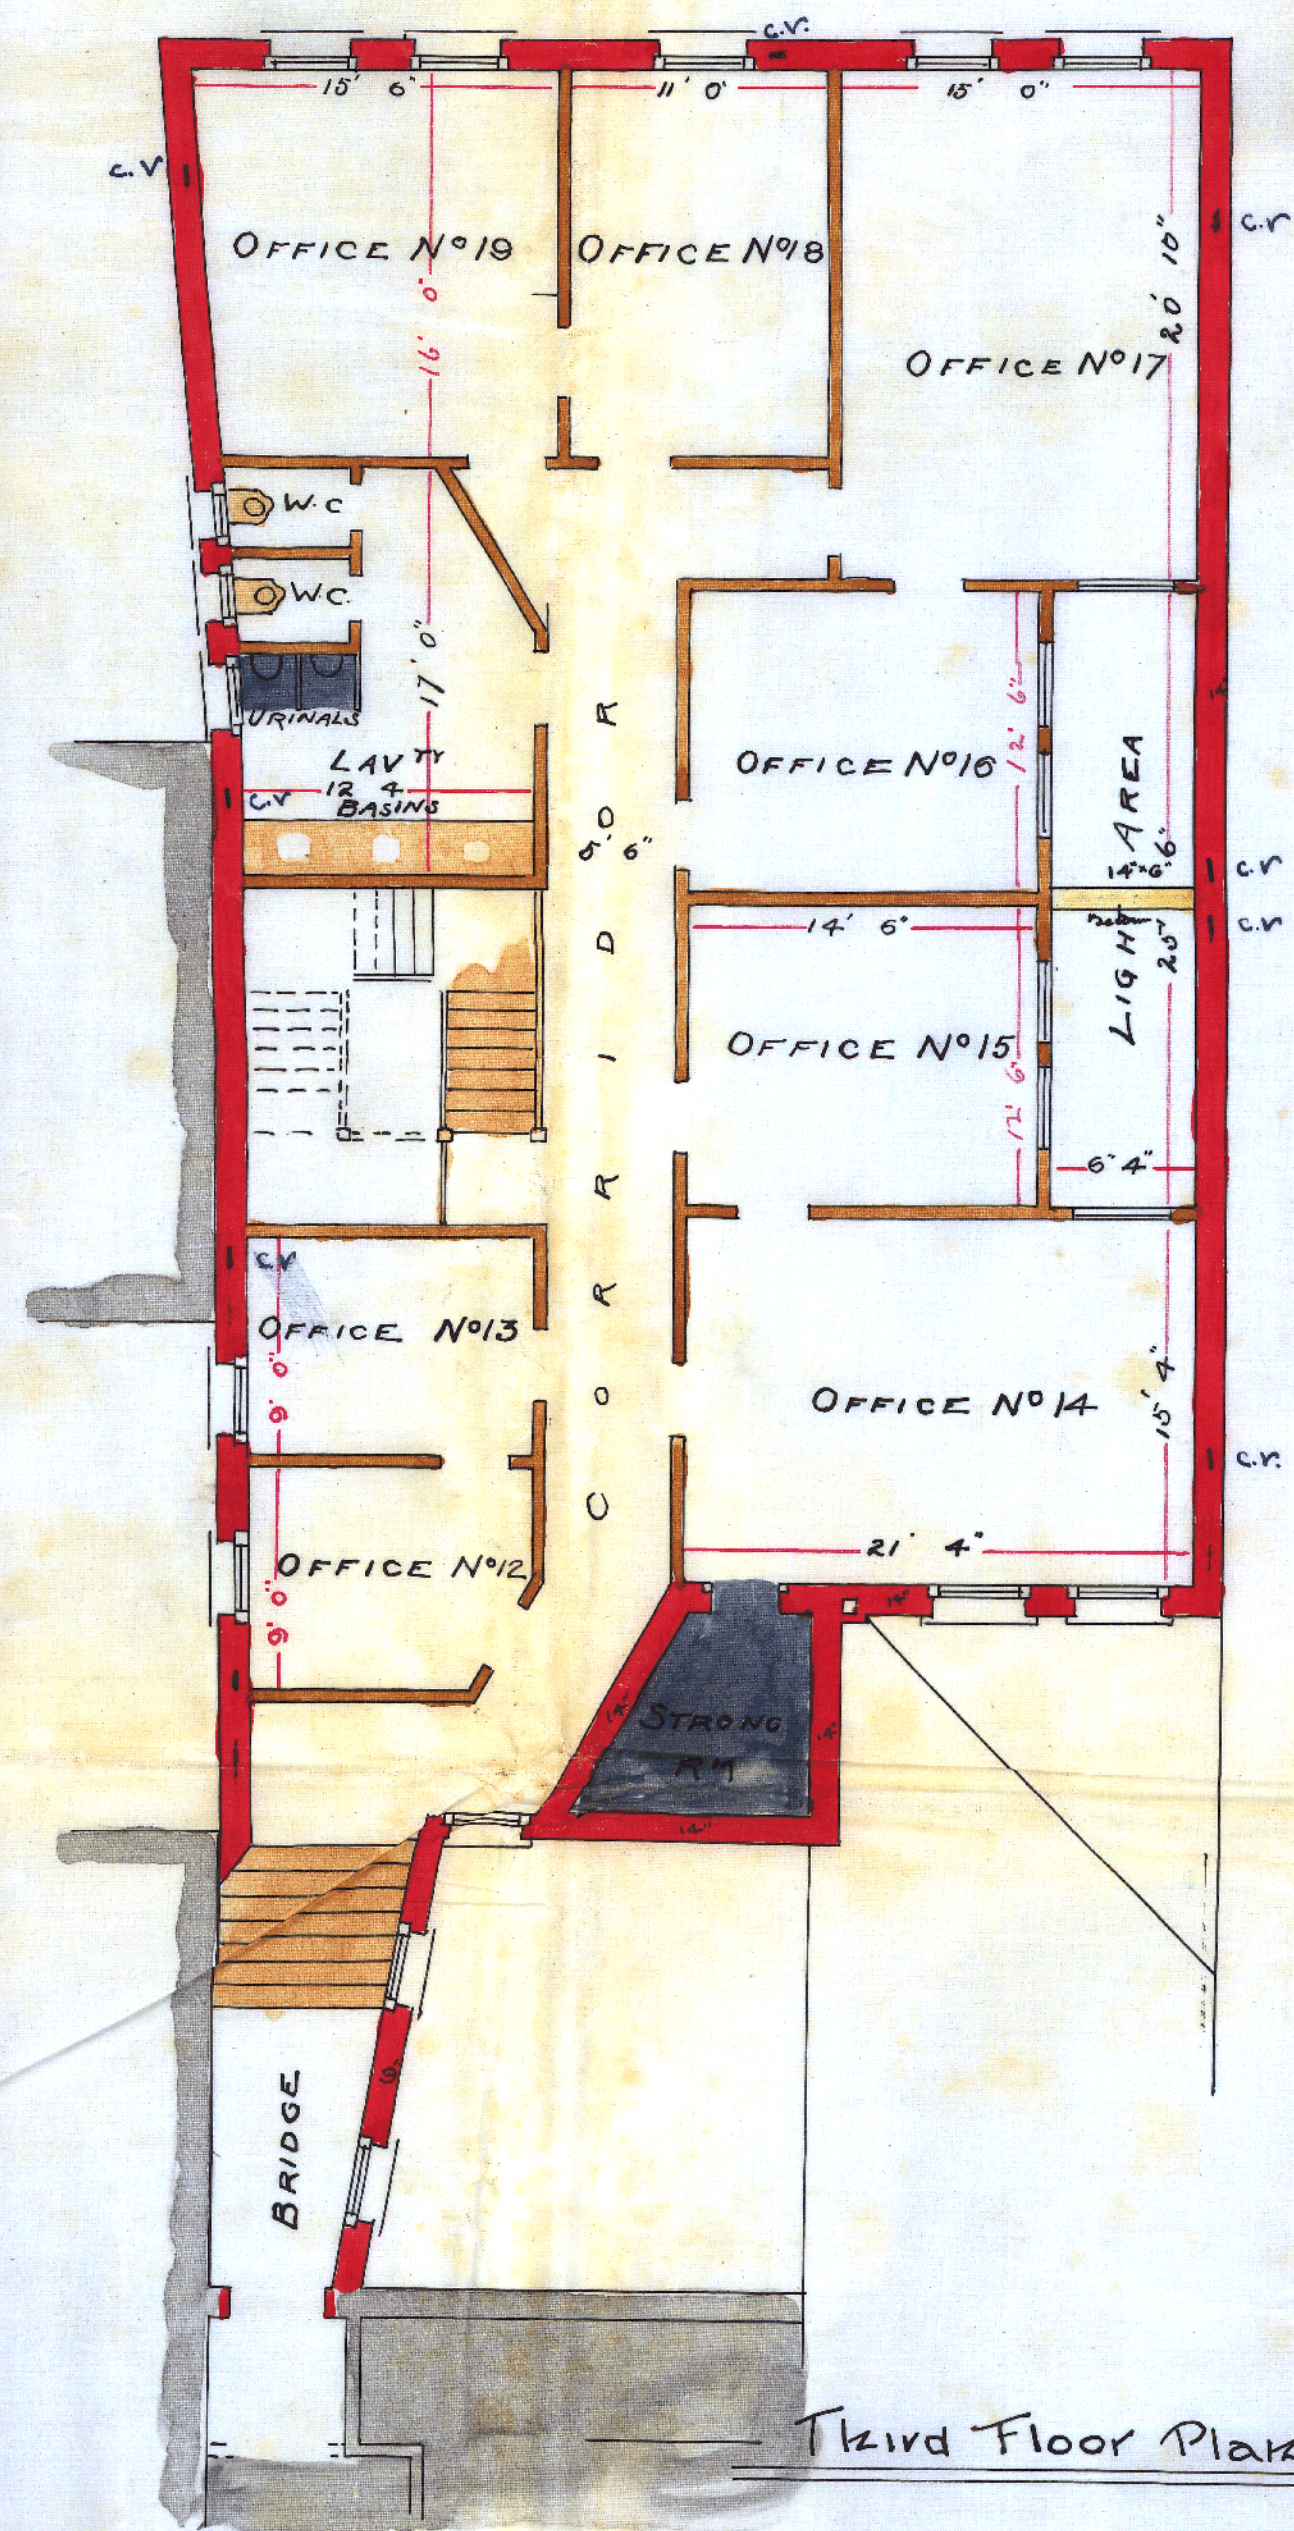

Third Floor Plan.


CRICHTON & MCKAY,
= ARCHITECTS =
WELLINGTON, N.Z.
DATE 22nd January 1902.

WAREHOUSE & OFFICES


WILLIS STREET

for C. Fletcher Esq


Scale $\frac{1}{8}$ "

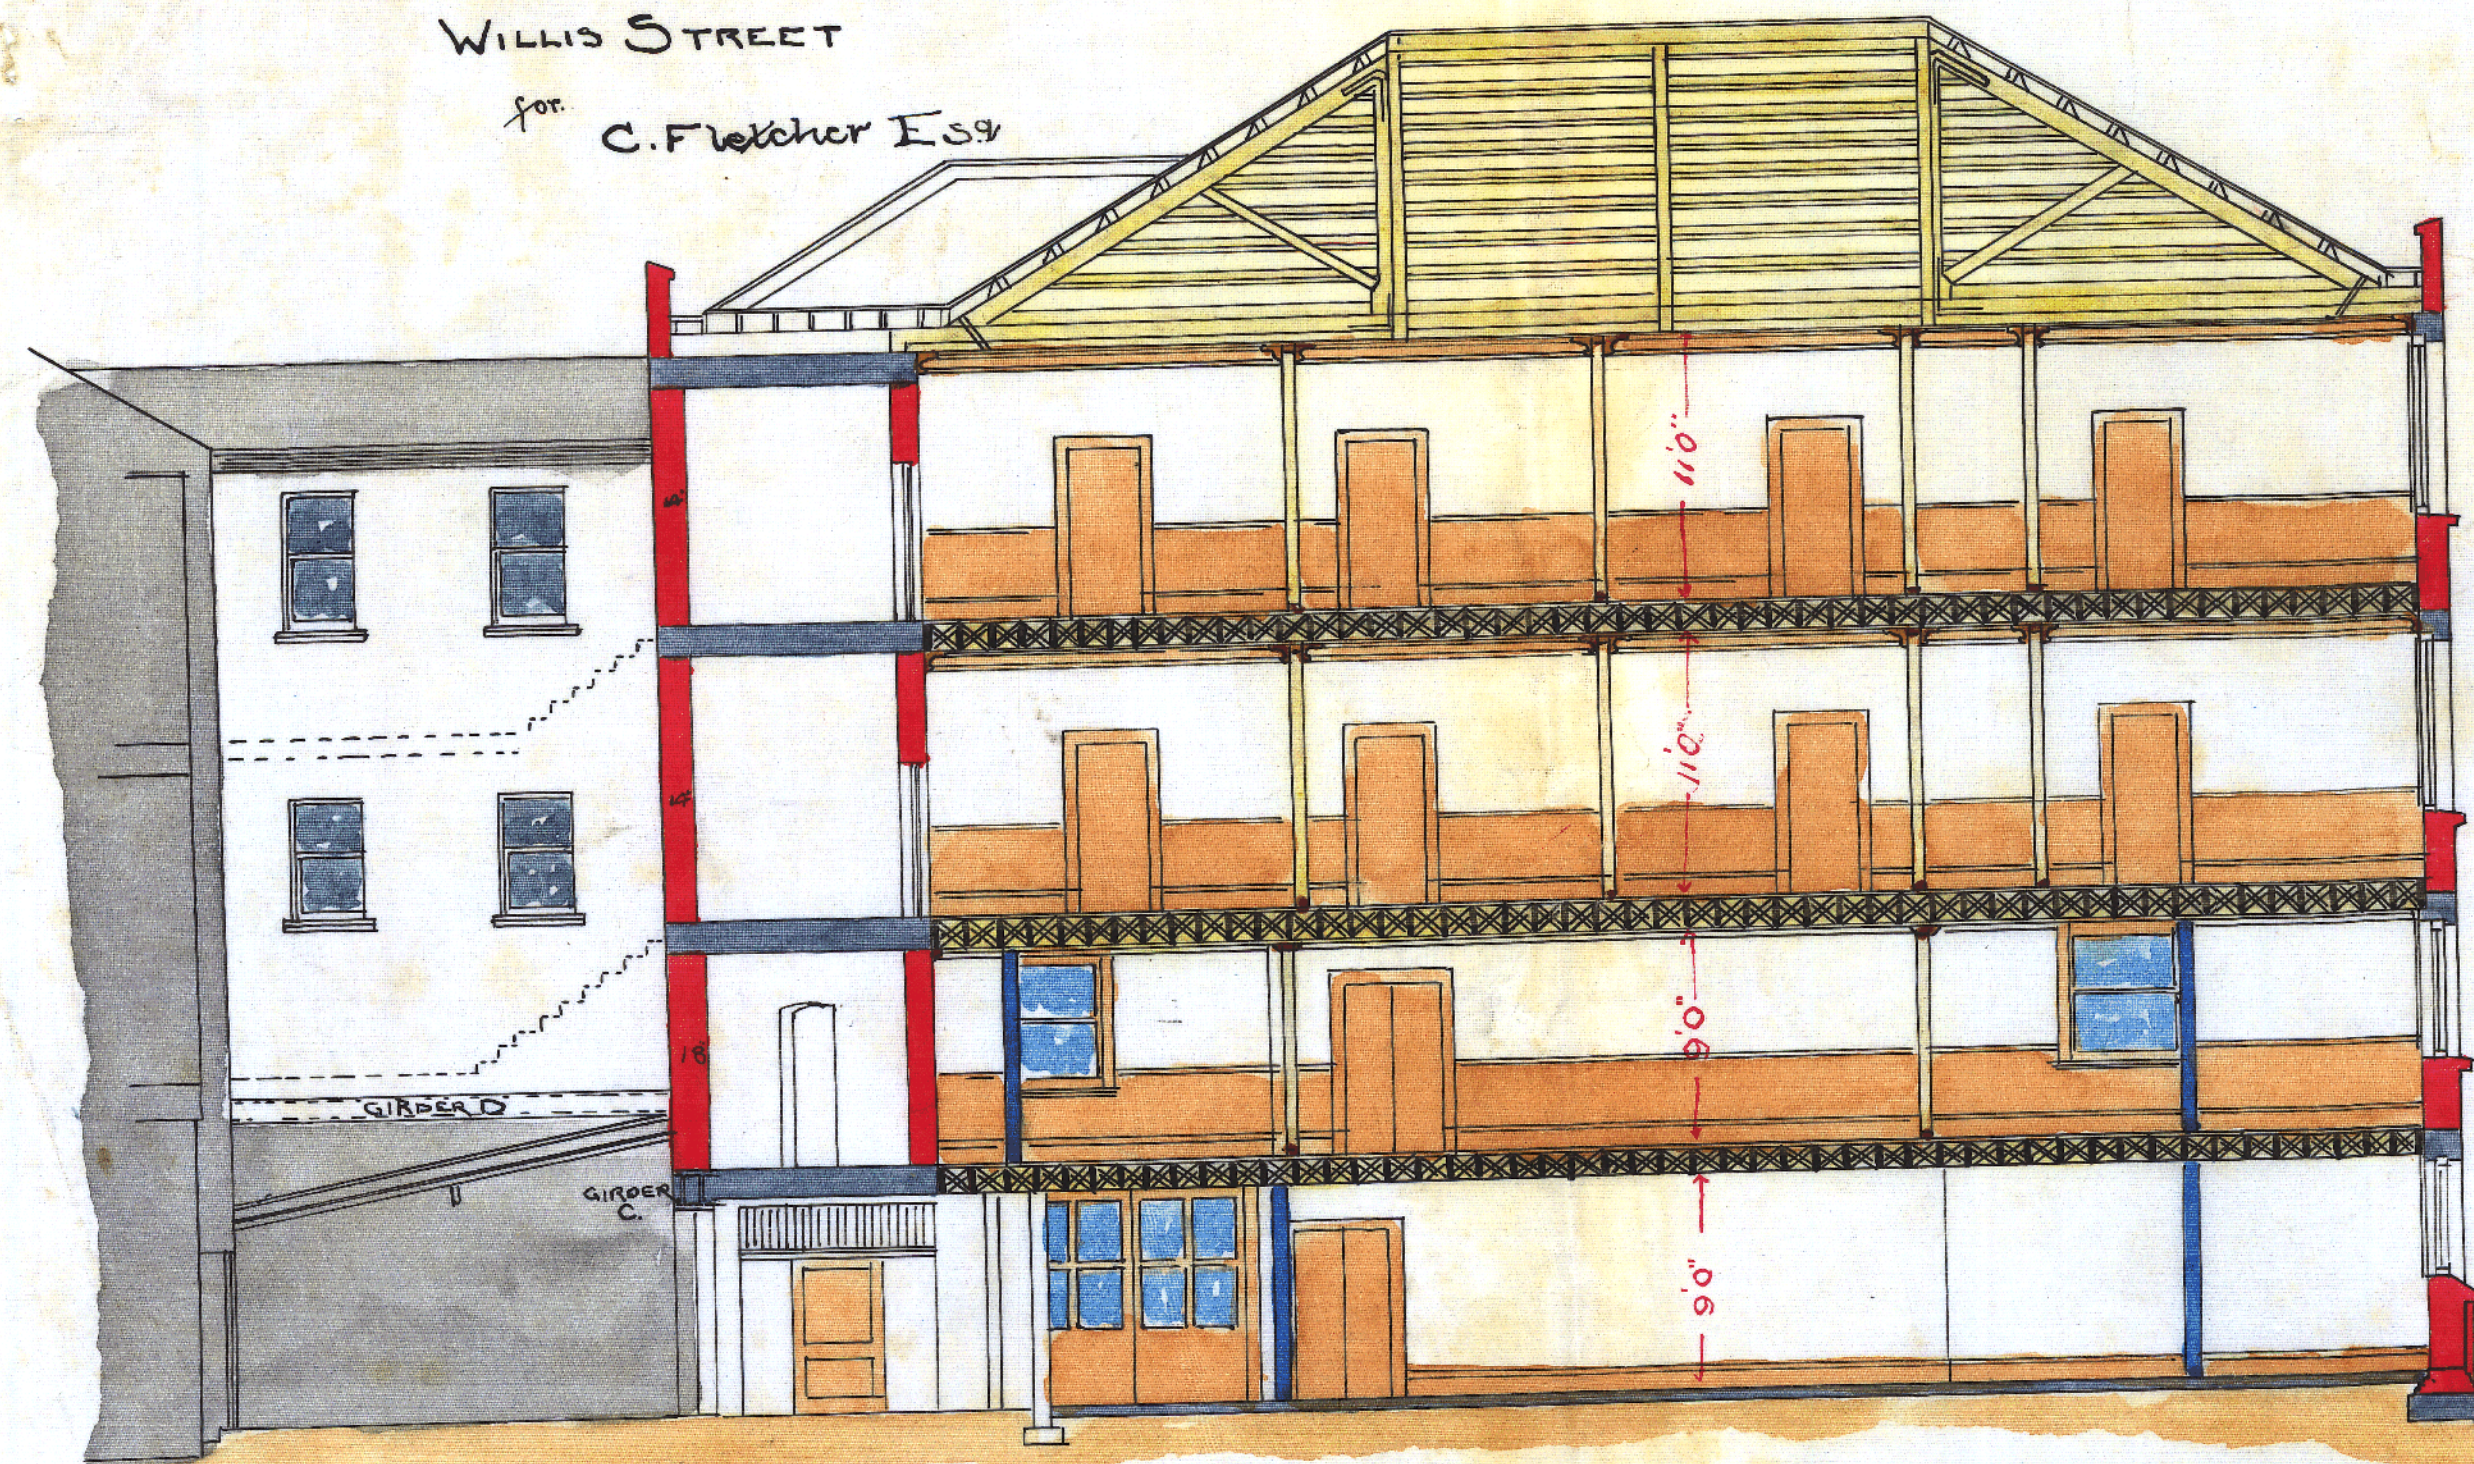

Section A.B.

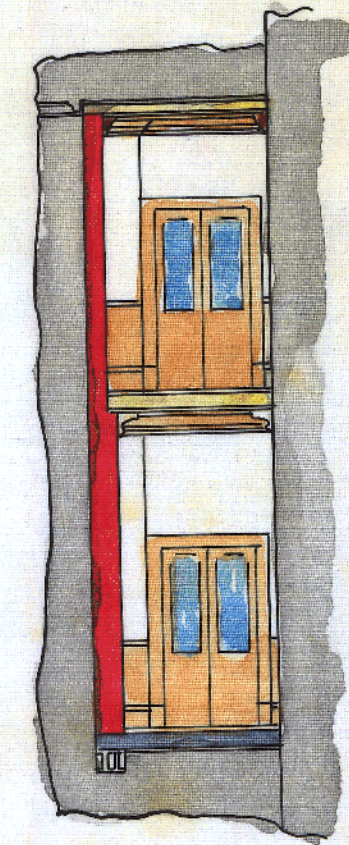

Section E.F.

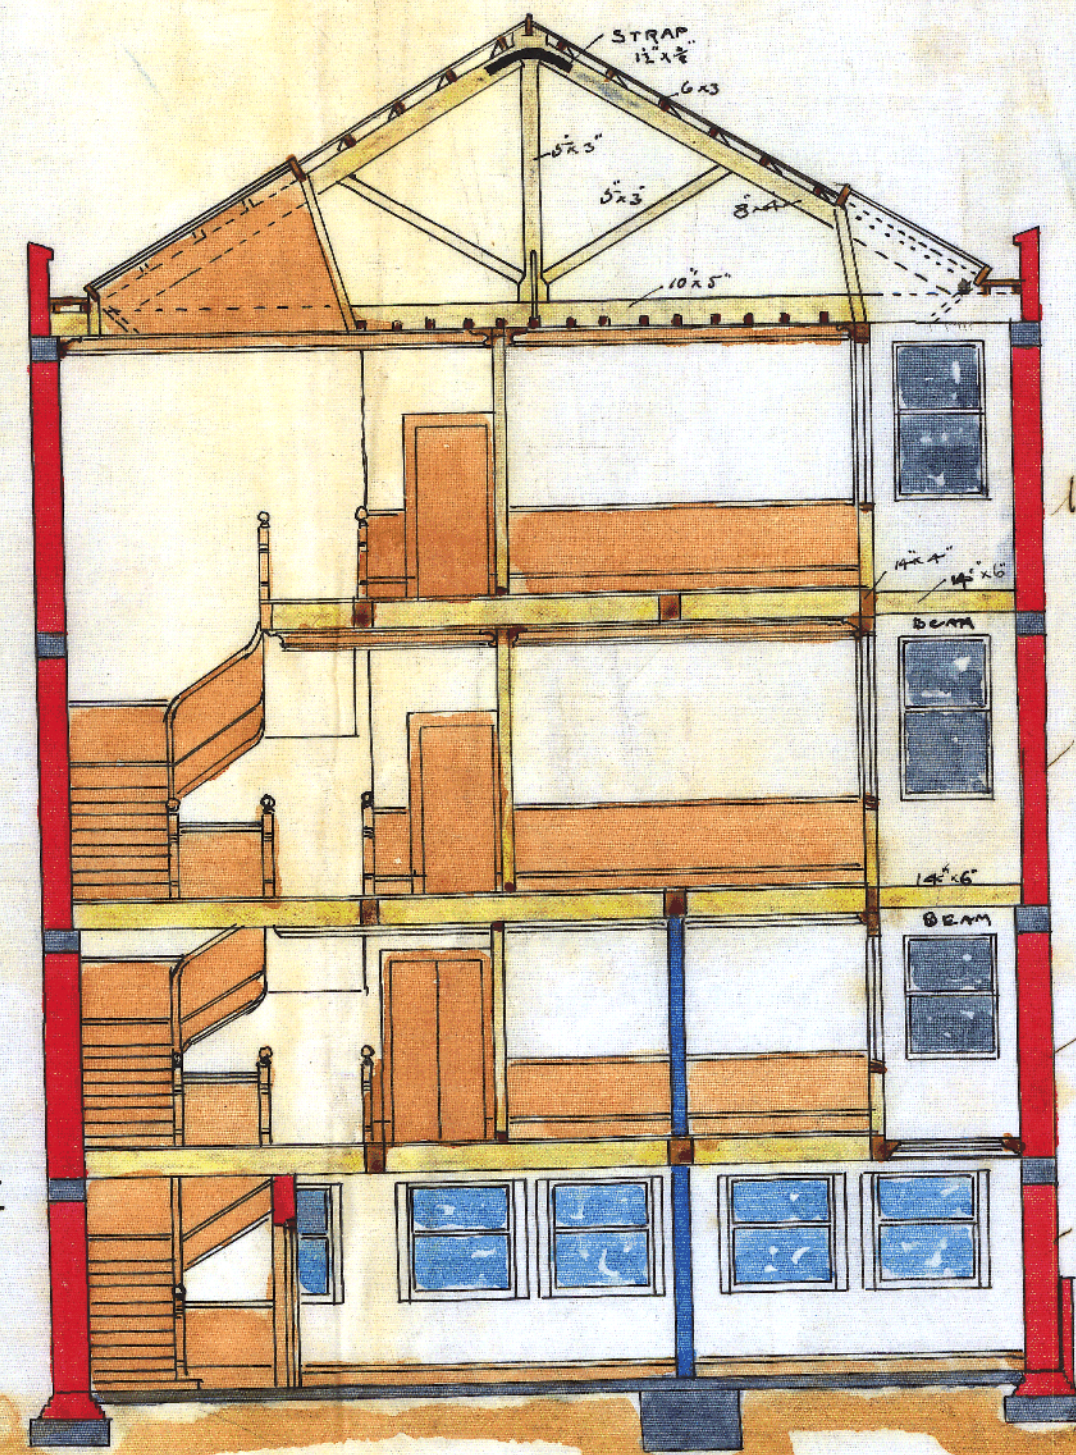

Section C.D.

CRICHTON & MCKAY,
= ARCHITECTS, =
WELLINGTON, N.Z.
DATE 2nd January 1902

500-9352-50:52000